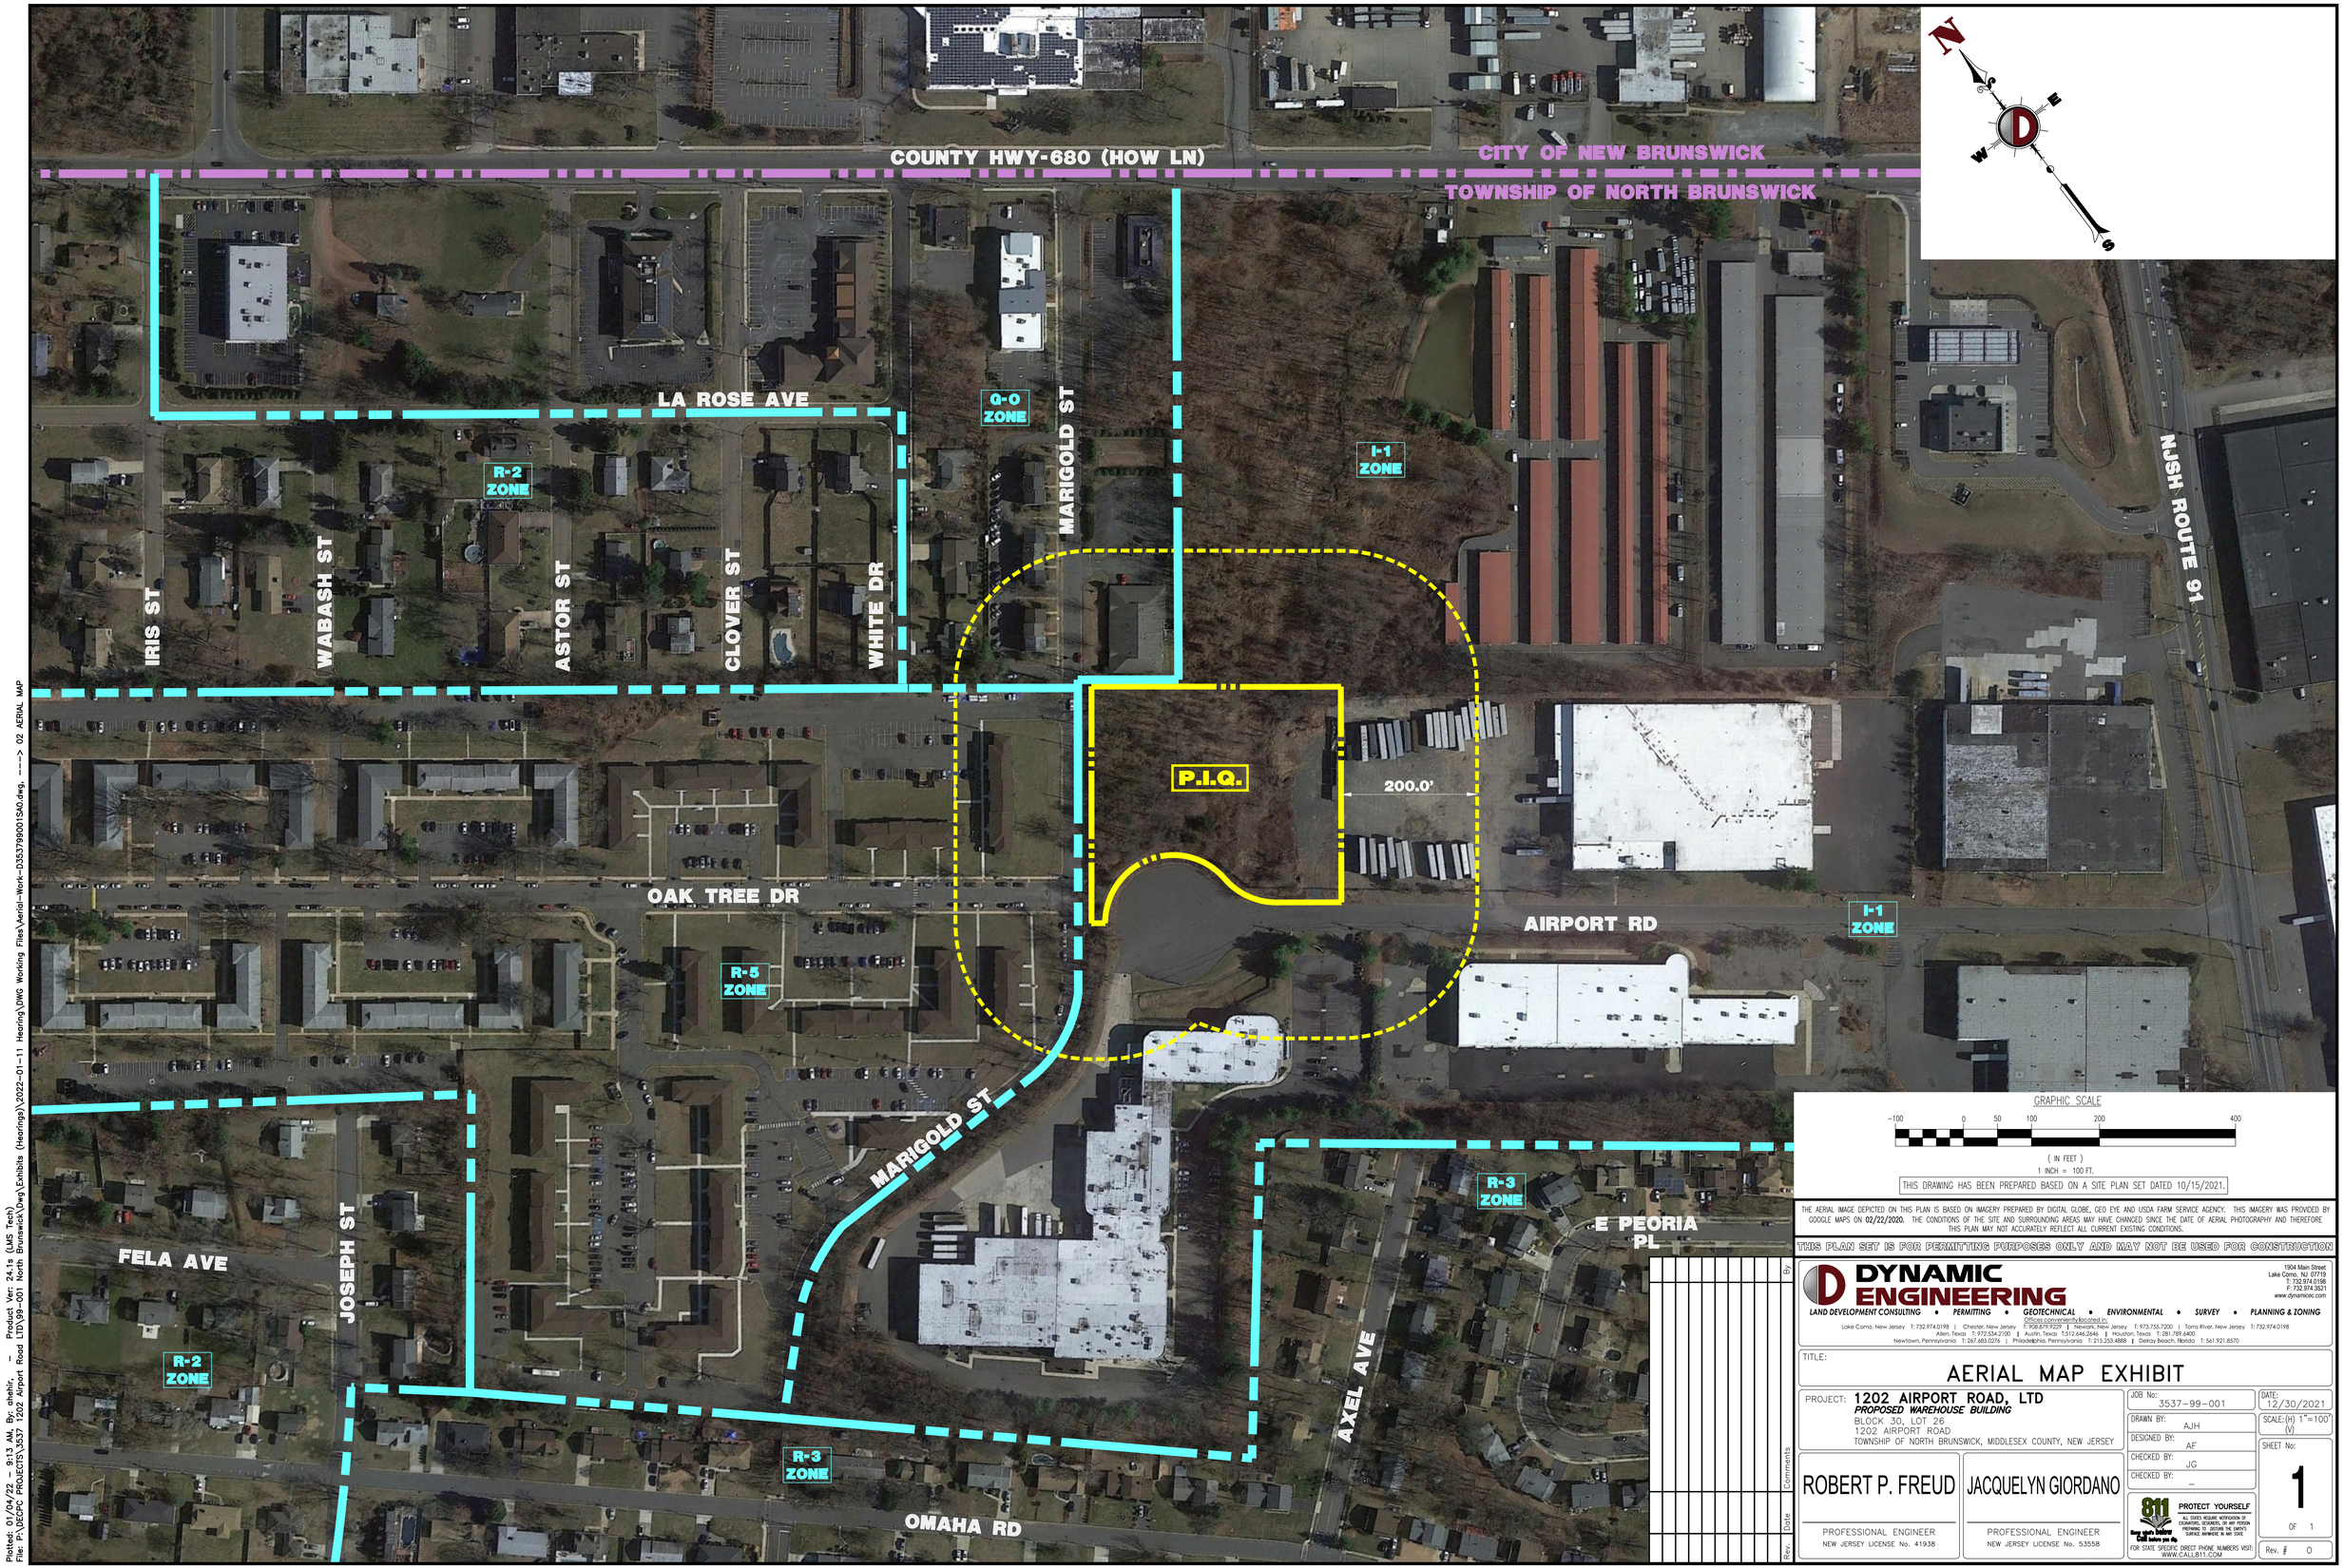

GRAPHIC SCALE

-100 0 50 100 200 400

(IN FEET)

1 INCH = 100 FT.

THIS DRAWING HAS BEEN PREPARED BASED ON A SITE PLAN SET DATED 10/15/2021.

THE AERIAL IMAGE DEPICTED ON THIS PLAN IS BASED ON IMAGERY PREPARED BY DIGITAL GLOBE, GEO EYE AND USDA FARM SERVICE AGENCY. THIS IMAGERY WAS PROVIDED BY GOOGLE MAPS ON 02/22/2020. THE CONDITIONS OF THE SITE AND SURROUNDING AREAS MAY HAVE CHANGED SINCE THE DATE OF AERIAL PHOTOGRAPHY AND THEREFORE THIS PLAN MAY NOT ACCURATELY REFLECT ALL CURRENT EXISTING CONDITIONS.

THIS PLAN SET IS FOR PERMITTING PURPOSES ONLY AND MAY NOT BE USED FOR CONSTRUCTION

By	Comments	Date	Rev.

DYNAMIC ENGINEERING

LAND DEVELOPMENT CONSULTING • PERMITTING • GEOTECHNICAL • ENVIRONMENTAL • SURVEY • PLANNING & ZONING

Offices conveniently located in:

Lake Como, New Jersey T: 732.974.0198 | Chester, New Jersey T: 908.879.9229 | Newark, New Jersey T: 973.755.7200 | Toms River, New Jersey T: 732.974.0198
Allen, Texas T: 972.534.2100 | Austin, Texas T:512.646.2646 | Houston, Texas T: 281.789.6400
Newtown, Pennsylvania T: 267.685.0274 | Philadelphia, Pennsylvania T: 215.253.4888 | Delray Beach, Florida T: 561.921.8570

1904 Main Street
Lake Como, NJ 07719
T: 732.974.0198
F: 732.974.3521
www.dynamicec.com

TITLE:

AERIAL MAP EXHIBIT

PROJECT: **1202 AIRPORT ROAD, LTD**
PROPOSED WAREHOUSE BUILDING
BLOCK 30, LOT 26
1202 AIRPORT ROAD
TOWNSHIP OF NORTH BRUNSWICK, MIDDLESEX COUNTY, NEW JERSEY

JOB No:	3537-99-001
DRAWN BY:	AJH
DESIGNED BY:	AF
CHECKED BY:	JG
CHECKED BY:	–
DATE:	12/30/2021
SCALE:(H) 1"=100' (V)	
SHEET No:	1 OF 1
Rev. #	0

ROBERT P. FREUD
PROFESSIONAL ENGINEER
NEW JERSEY LICENSE No. 41938

JACQUELYN GIORDANO
PROFESSIONAL ENGINEER
NEW JERSEY LICENSE No. 53558

811 PROTECT YOURSELF
ALL STATES REQUIRE NOTIFICATION OF EXCAVATORS, DESIGNERS, OR ANY PERSON PREPARING TO DISTURB THE EARTH'S SURFACE ANYWHERE IN ANY STATE
FOR STATE SPECIFIC DIRECT PHONE NUMBERS VISIT: WWW.CALL811.COM

COPYRIGHT © 2022 – DYNAMIC ENGINEERING CONSULTANTS, PC – ALL RIGHTS RESERVED

Plotted: 01/04/22 – 9:13 AM, By: ahehir, – Product Ver: 24.1s (LMS Tech)
File: P:\DECPC PROJECTS\3537 1202 Airport Road LTD\99-001 North Brunswick\Dwg\Exhibits (Hearings)\2022-01-11 Hearing\DWG Working Files\Aerial-Work-D3537990015A0.dwg, ---> 02 AERIAL MAP