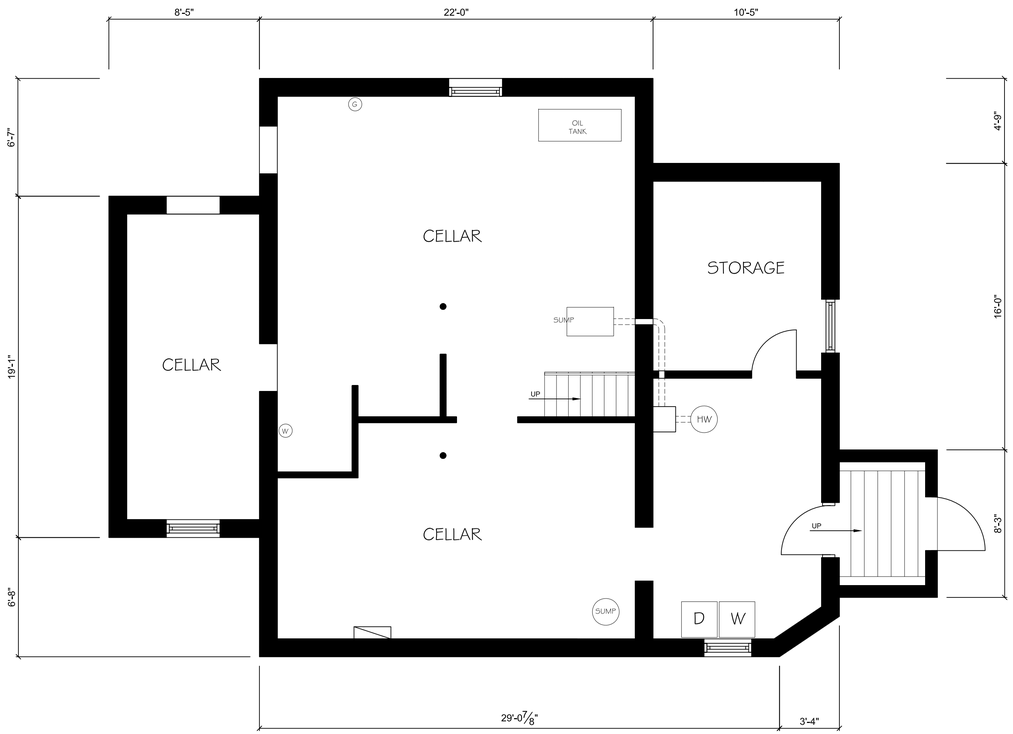

CELLAR FLOOR PLAN
1/4"=1'-0"

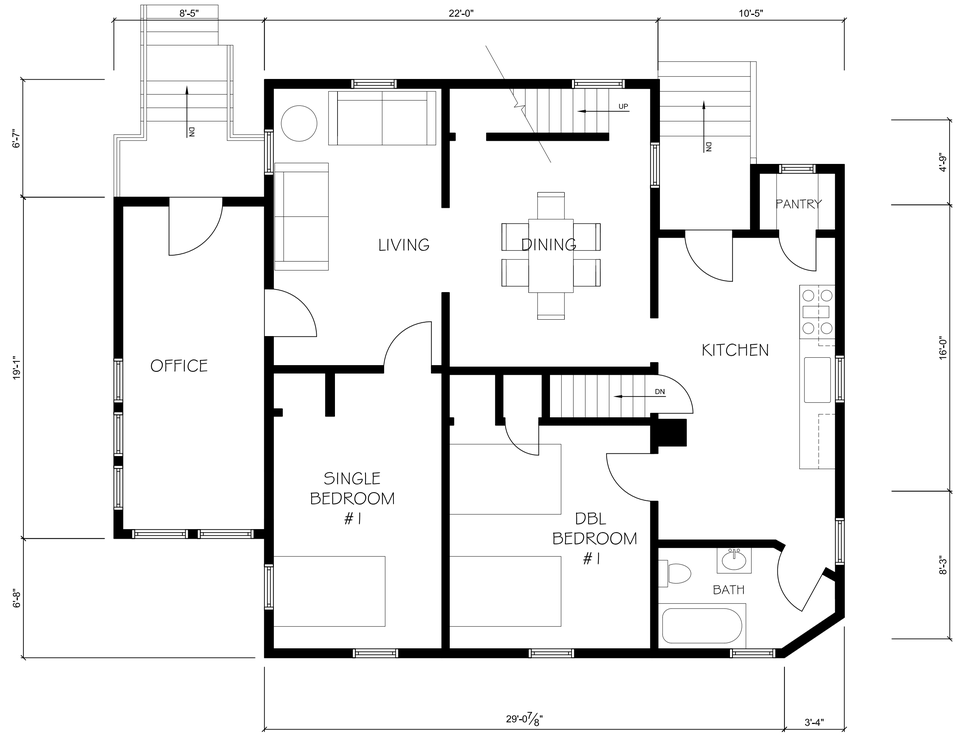

FIRST FLOOR PLAN
1/4"=1'-0"

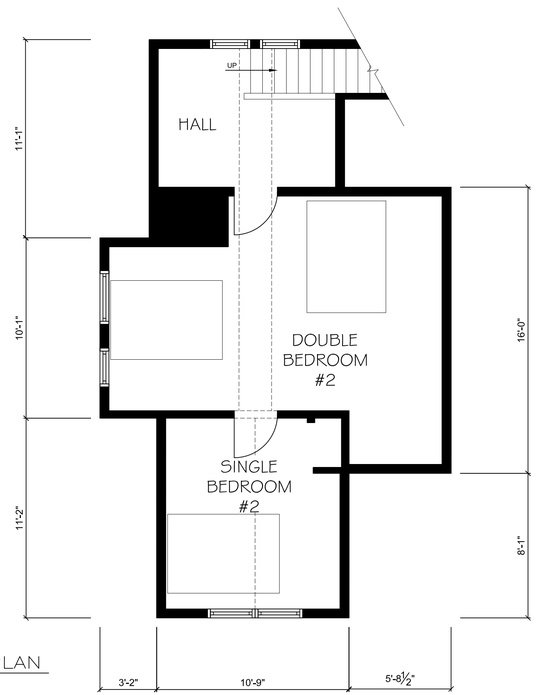

SECOND FLOOR PLAN
1/4"=1'-0"

AREA	EXISTING
FIRST FLOOR =	1136 SF
SECOND FLOOR =	456 SF
TOTAL =	1592 SF

Versions

No.	Date	Description
1	07/07/2020	REVIEW

mdmARCHITECTURE, LLC
955 Hermann Road
North Brunswick, NJ 08902
T 973.525.4131

Certificate of Authorization

Signature and Seal

Professional License Number

Project

828 LIVINGSTON AVENUE

NORTH BRUNSWICK, NJ

Sheet Title

EXISTING FLOOR PLANS

Scale	Drawn	Project No.
AS SHOWN	MD	20.15.CSS

Sheet No.

EX-01

1 OF 1

© mdmARCHITECTURE 2007. All Rights Reserved.