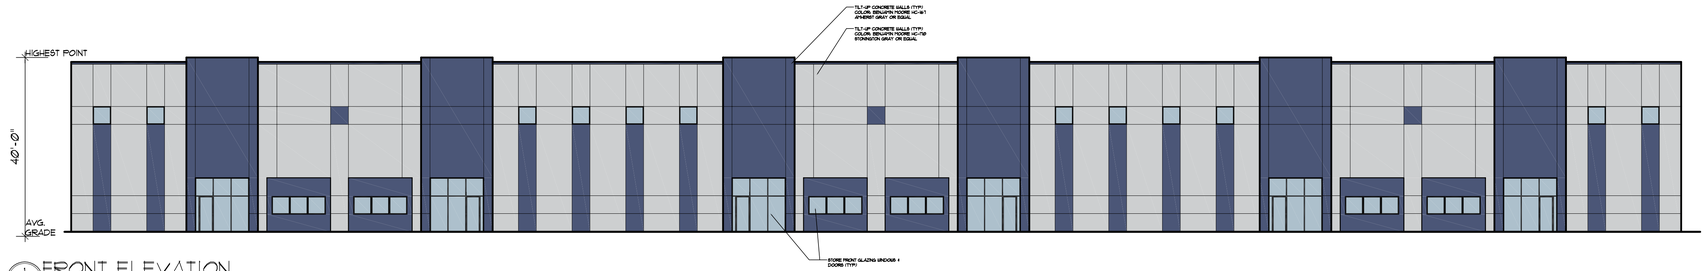

1 A2 FRONT ELEVATION
SCALE: 1/16" = 1'-0"

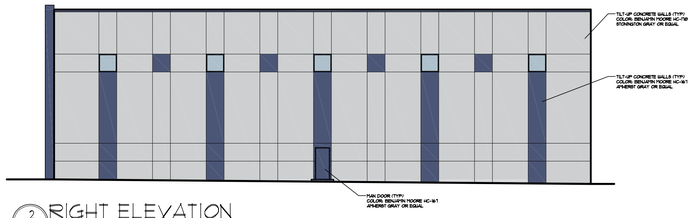

2 A2 RIGHT ELEVATION
SCALE: 1/16" = 1'-0"

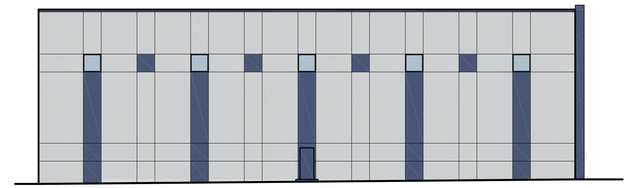

3 A2 LEFT ELEVATION
SCALE: 1/16" = 1'-0"

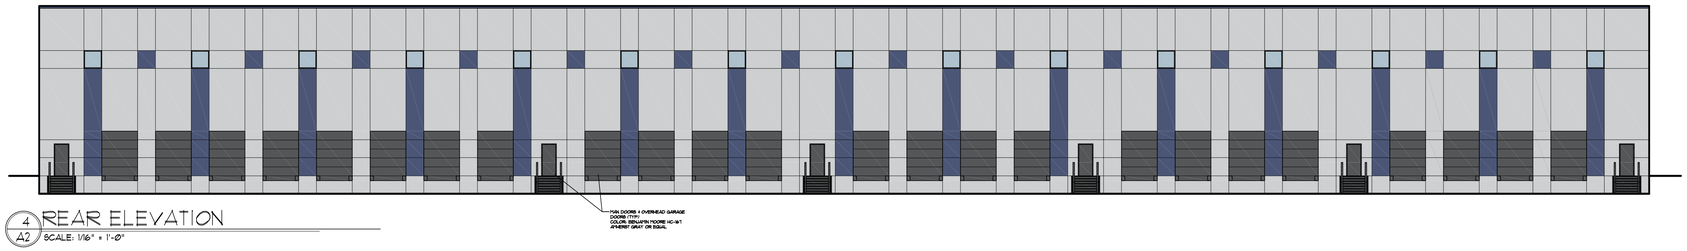

4 A2 REAR ELEVATION
SCALE: 1/16" = 1'-0"

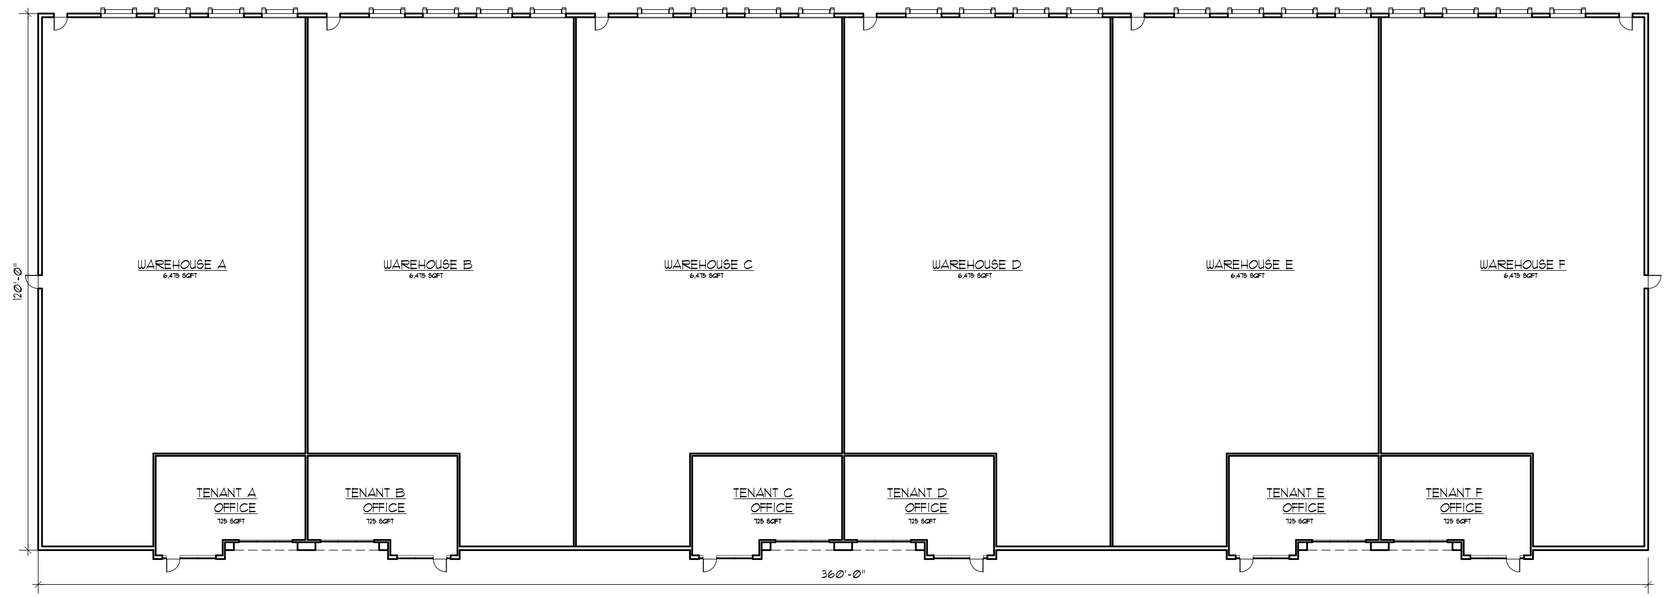

5 A2 FLOOR PLAN - 43,200 SF
SCALE: 1/16" = 1'-0"

Documents prepared by the Architect are instruments of service for use solely with respect to this project. The Architect shall retain all common law, statutory and other reserved rights, including the copyright. The Owner shall not reuse or permit the reuse of the Architect's documents except by mutual agreement in writing.

ISSUED FOR REVIEW:
02-22-2021

David H. Feldman, R.A., AIA
NJ#-AI11731 TX#-24195 FL#-AR95542
NY#-026702-1 CT#-ARI.0002691
Registered Architect
Registered Professional Engineer
NJ#-24GE04615400 NCARB
NJ#-AI11543 VT#-003.0041.1393
HI#-17566 VA#-0402010343
SC#-36614 MD#-14653 TEXAS#36 ID RLA-5123

FELDMAN ARCHITECTS FELDMAN
1670 Route 34 North - Suite 1B - Wall, New Jersey 07727 - 732.761.8383

PRELIMINARY
DTG SERVICES LLC
LIVINGSTON AVE
NORTH BRUNSWICK, NEW JERSEY

BUILDING 2
ELEVATIONS &
FLOOR PLAN

PROJECT: 20210
DWN BY: HT
SHEET 2 OF 2

A2

\\SERVER-PC\Users\Public\Data\ACTIVE\2020\20210 Spira - North Brunswick\prelim\2.22.2021_Spira North Brunswick.dwg, 4/7/2021 1:19:14 PM, CutePDF Writer