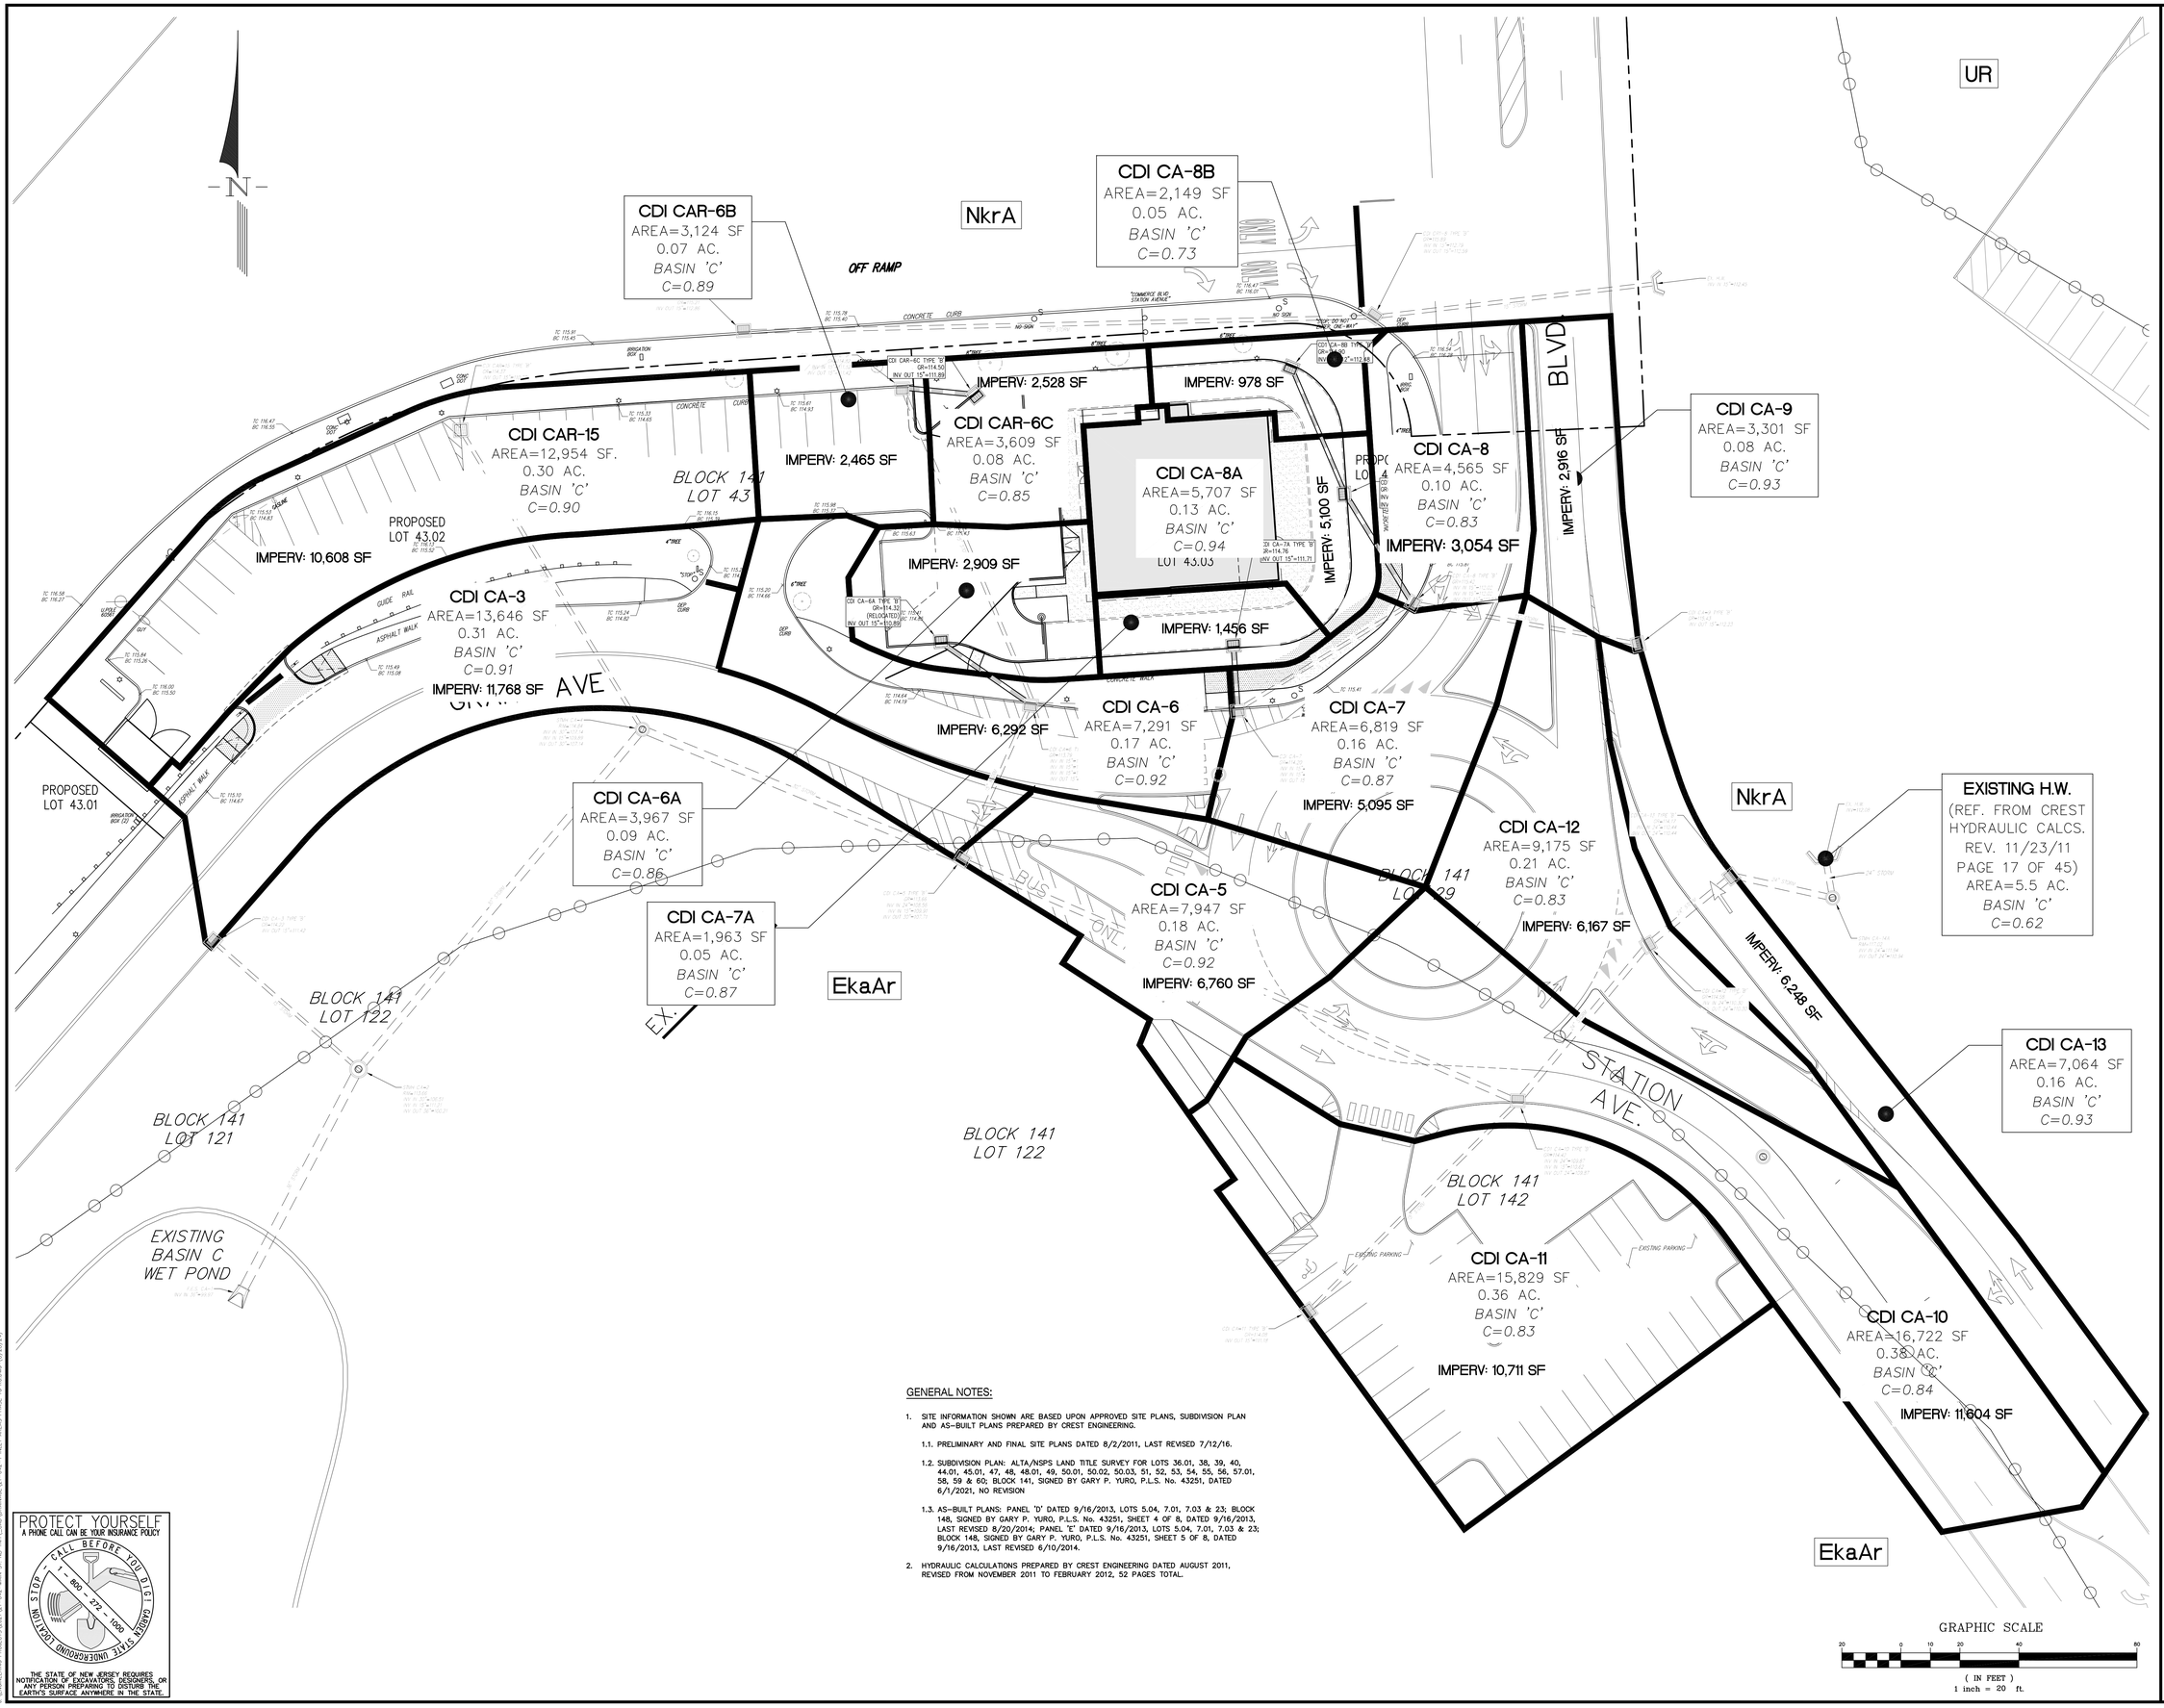

GENERAL NOTES:

1. SITE INFORMATION SHOWN ARE BASED UPON APPROVED SITE PLANS, SUBDIVISION PLAN AND AS-BUILT PLANS PREPARED BY CREST ENGINEERING.

   1.1. PRELIMINARY AND FINAL SITE PLANS DATED 8/2/2011, LAST REVISED 7/12/16.

   1.2. SUBDIVISION PLAN: ALTA/NSPS LAND TITLE SURVEY FOR LOTS 36.01, 38, 39, 40, 44.01, 45.01, 47, 48, 48.01, 49, 50.01, 50.02, 50.03, 51, 52, 53, 54, 55, 56, 57.01, 58, 59 & 60; BLOCK 141, SIGNED BY GARY P. YURO, P.L.S. No. 43251, DATED 6/1/2021, NO REVISION

   1.3. AS-BUILT PLANS: PANEL 'D' DATED 9/16/2013, LOTS 5.04, 7.01, 7.03 & 23; BLOCK 148, SIGNED BY GARY P. YURO, P.L.S. No. 43251, SHEET 4 OF 8, DATED 9/16/2013, LAST REVISED 8/20/2014; PANEL 'E' DATED 9/16/2013, LOTS 5.04, 7.01, 7.03 & 23; BLOCK 148, SIGNED BY GARY P. YURO, P.L.S. No. 43251, SHEET 5 OF 8, DATED 9/16/2013, LAST REVISED 6/10/2014.

2. HYDRAULIC CALCULATIONS PREPARED BY CREST ENGINEERING DATED AUGUST 2011, REVISED FROM NOVEMBER 2011 TO FEBRUARY 2012, 52 PAGES TOTAL.

PROTECT YOURSELF
A PHONE CALL CAN BE YOUR INSURANCE POLICY
CALL BEFORE YOU DIG
1 - 800 - 272 - 1000
STATE UNDERGROUND LOCATION SERVICE
STOP
THE STATE OF NEW JERSEY REQUIRES NOTIFICATION OF EXCAVATORS, DESIGNERS, OR ANY PERSON PREPARING TO DISTURB THE EARTH'S SURFACE ANYWHERE IN THE STATE.

revisions

no.	date	description

LEGEND

- GAS VALVE
- GAS METER
- WATER VALVE
- HYDRANT
- WATER METER
- CURB STOP
- FIRE DEPT. CONNECTION
- DRAINAGE MH
- CURB INLET
- LAWN INLET
- SANITARY MH
- CLEANOUT
- BOLLARD
- SIGN
- LIGHT
- MAIL BOX
- GUY WIRE
- UTILITY POLE
- ELECTRIC MH
- CONIFEROUS TREE
- DECIDUOUS TREE
- FENCE
- RAILING
- WALL
- GATE POST
- W — WATER LINE
- G — GAS LINE
- E — ELECTRIC LINE
- S — SANITARY LINE
- OH — OVERHEAD WIRES

PROPOSED LEGEND

- SOIL LINES
- XXXX SOIL SYMBOLS
- DRAINAGE AREA LIMIT LINE

SOILS

MAP UNIT SYMBOL	MAP UNIT NAME
FavAr	Fallsington bedrock substratum variant loam, 0 to 2 percent slopes, rarely flooded
NkrA	Nixon moderately well drained variant loam, 0 to 2 percent slopes
UR	Urban Land

Engineers
Landscape Architects
Land Surveyors
Planners
575 Route 28, Suite 110
Raritan, N.J. 08869
908-722-1500
Fax 908-722-7035
www.reynoldsgrp.com

The Reynolds Group Inc.

State of New Jersey
Certificate of Authorization
Number 24GA27969200
21MH00004300

F. Mitchel Ardman, P.E., P.P.
Jeffrey D. Reynolds, P.L.A.

ADONIS E. CRISPO
N.J. PROFESSIONAL ENGINEER LIC. NO. 44152

project

AMENDED PRELIMINARY AND FINAL SITE PLAN
PHASE 1G

BLOCK 141, LOT 43
NORTH BRUNSWICK TOWNSHIP
MIDDLESEX COUNTY, NEW JERSEY

drawing title

PROPOSED INLET TRIBUTARY MAP

job number	drawing number
21-042	DA-3
scale: 1"=20'	
checked by: FMA	
drawn by: AC	
date: 08/28/24	sheet 1 of 1

I:\ENGINEERING PROJECTS\2021\21-042 MAIN ST, NB TWN_DATA\DRAWINGS\21-042-1 SHEET ARRAYS PHASE 1G REVISED 20-PDF.DWG