REVISED	DESCRIPTION	REV. BY	CHK.
2/2016	BLK90 L35-37 CHG TO BLK90.01	R.R.	
2/2015	BLK 90 L14 EASE ADDED	R.R.	
3/2006	BLK 90.03 LOT 20 SUBDIV	R.R.	
7/2004	BLK 90 LOTS 39.01, 39.02, 40 SLOPE EASE. ADDED	R.R.	

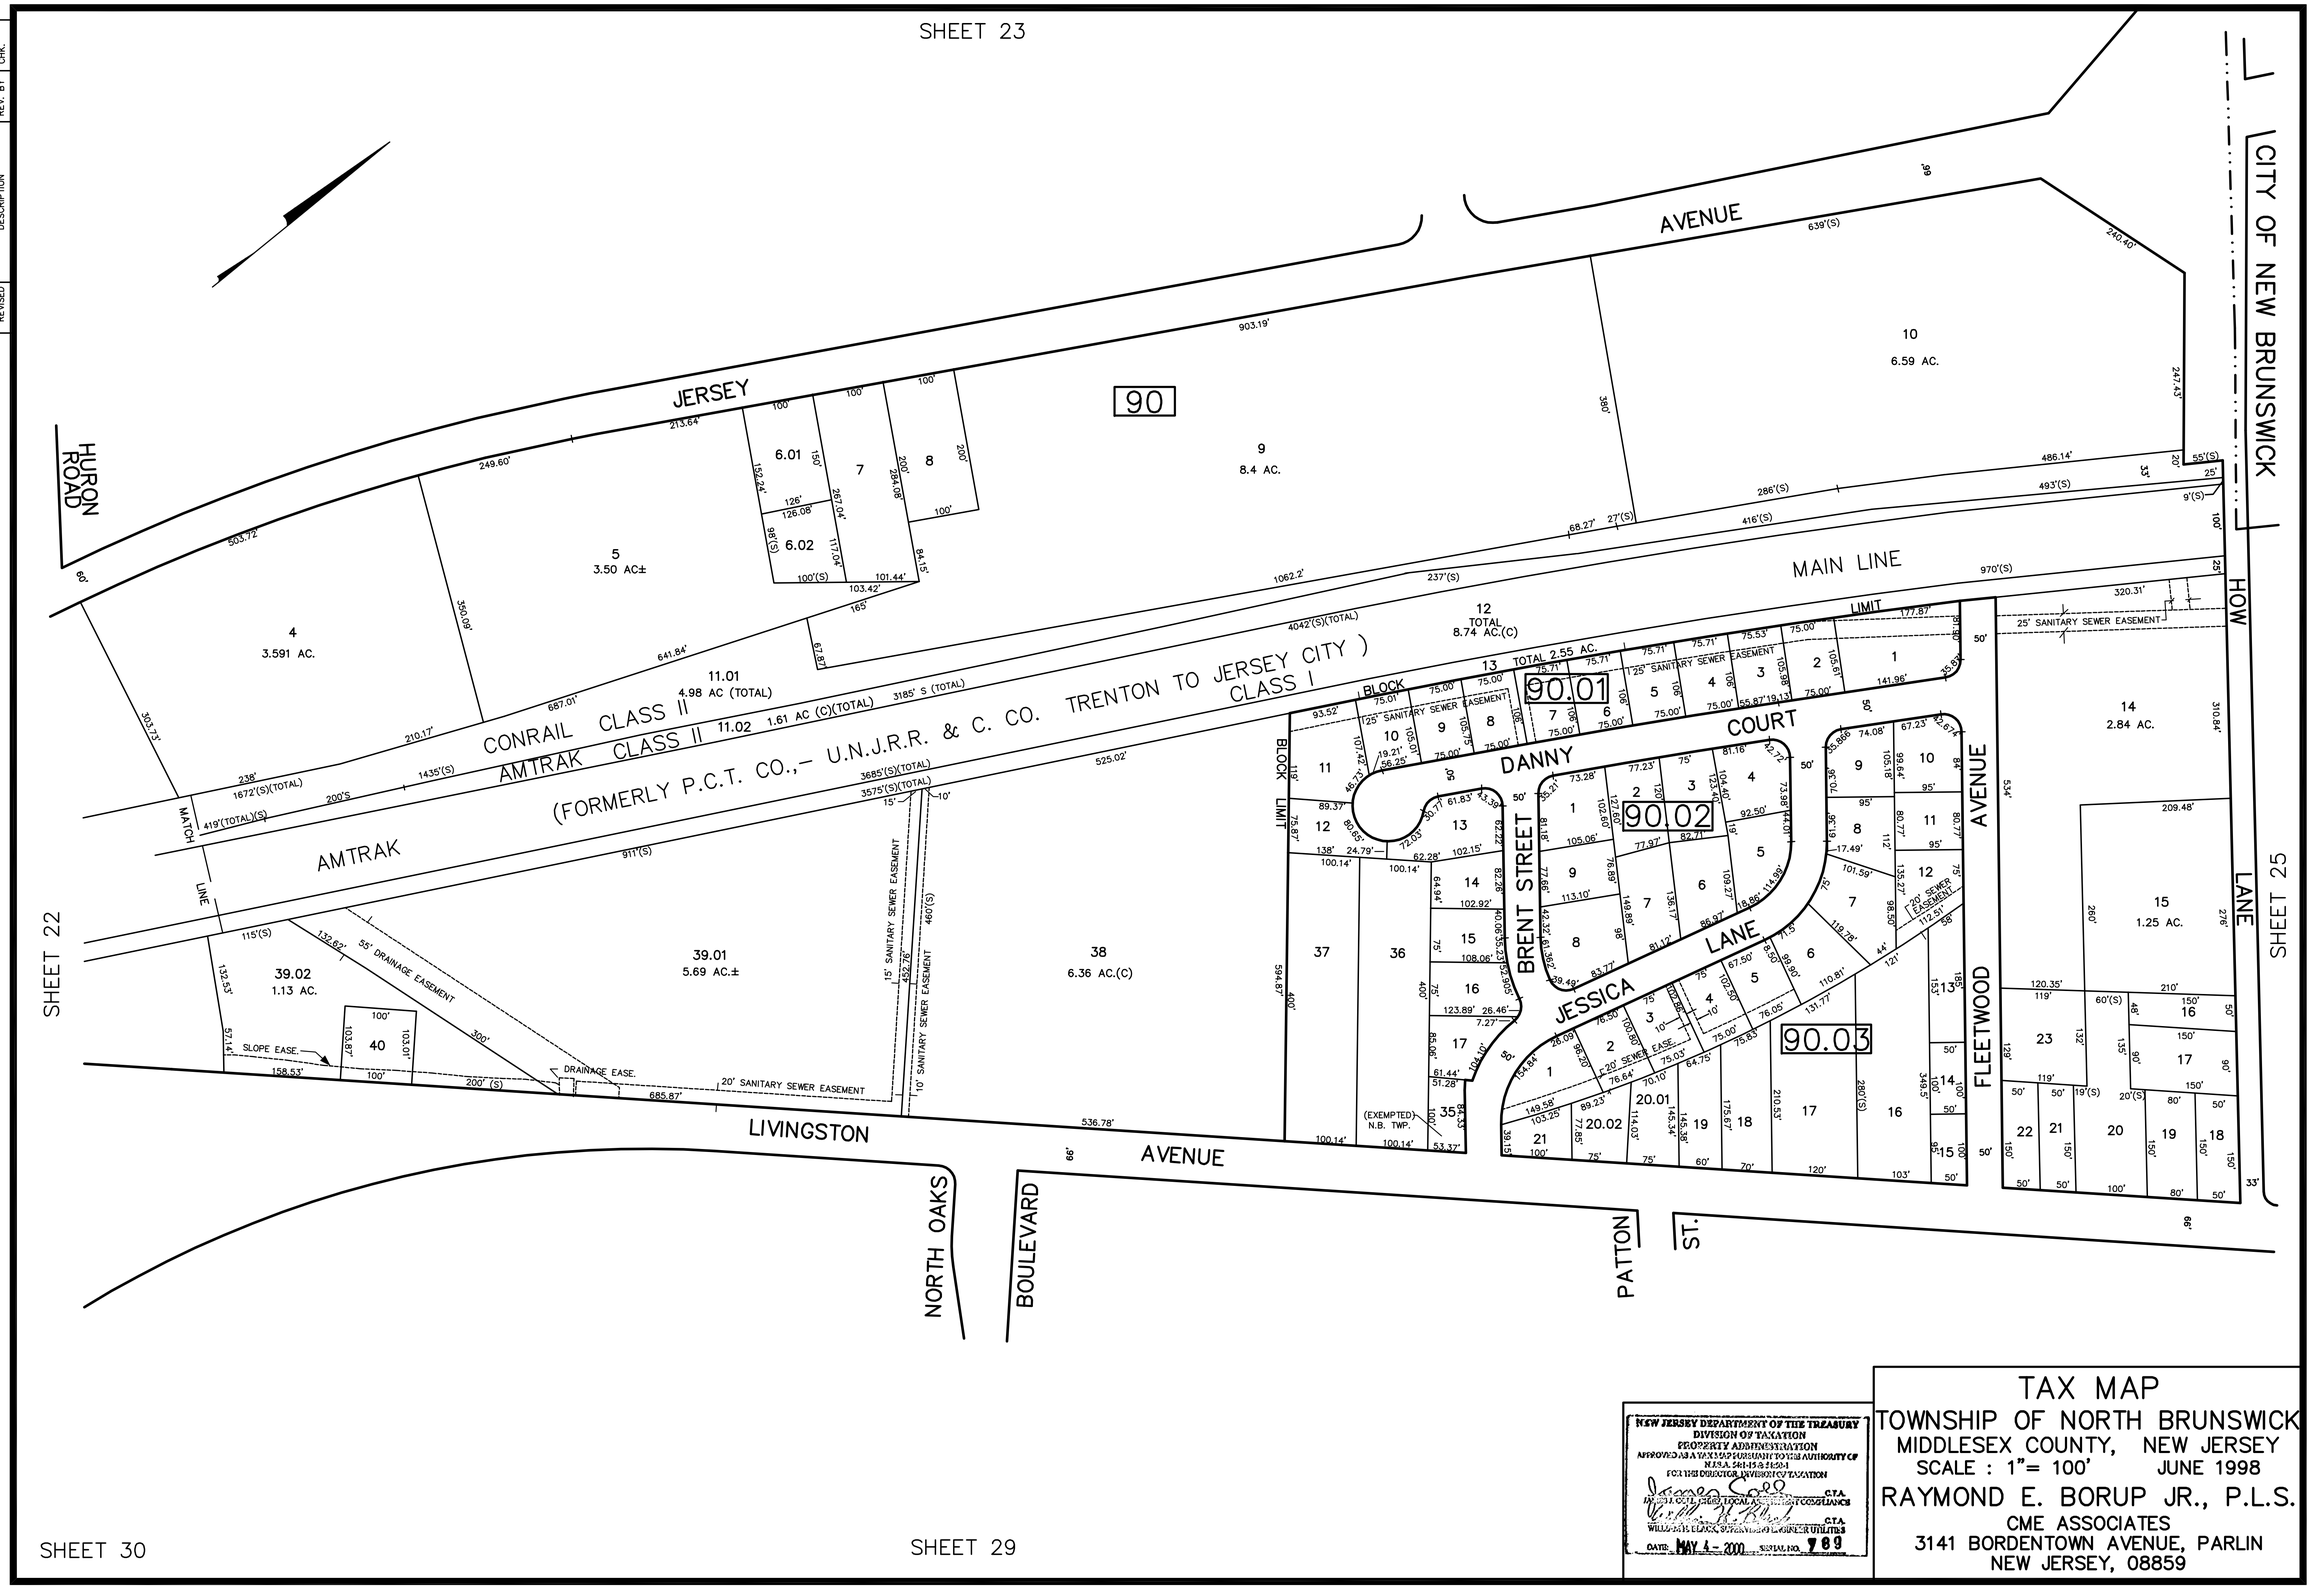

TAX MAP
TOWNSHIP OF NORTH BRUNSWICK
MIDDLESEX COUNTY, NEW JERSEY
SCALE : 1"= 100' JUNE 1998
RAYMOND E. BORUP JR., P.L.S.
CME ASSOCIATES
3141 BORDENTOWN AVENUE, PARLIN
NEW JERSEY, 08859