REVISED	DESCRIPTION	REV. BY	CHK.
2/2015	BLK 125 LOT 6,7 MERGED	R.R.	
2/2006	BLK 110 LOT 10 SUBDIV.	R.R.	
	BLK 118 LOT 8 SUBDIV.		
	BLK 104 LOTS 25, 24	R.R.	
4/2004	CONSOLIDATED 24.01		

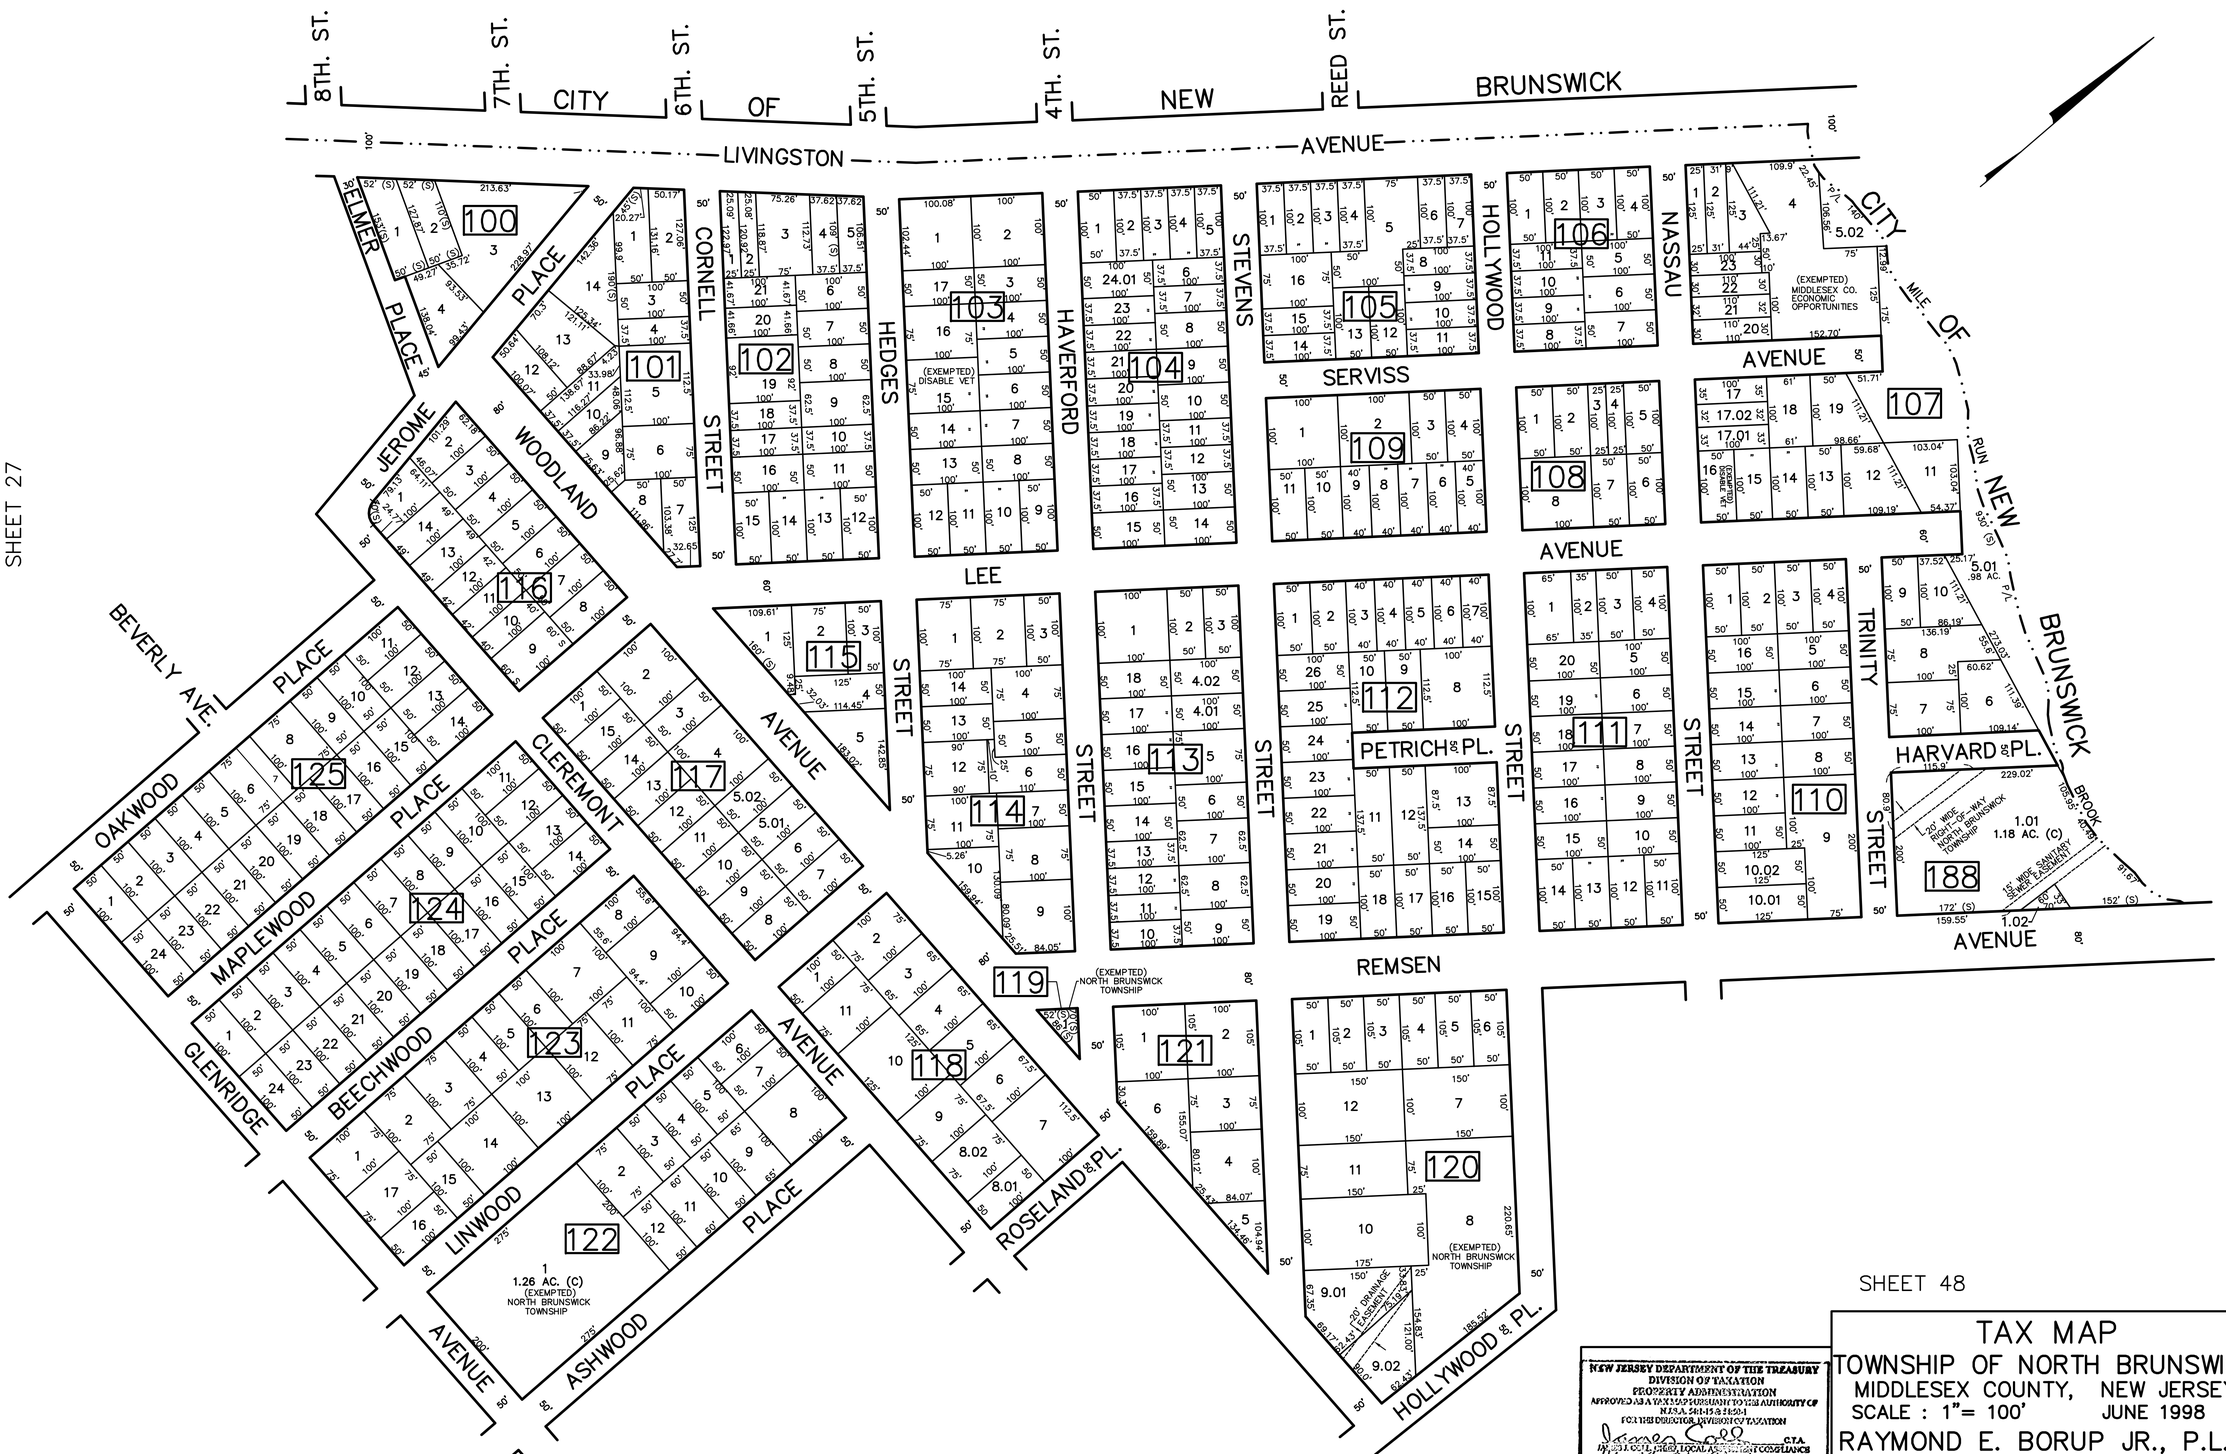

NEW JERSEY DEPARTMENT OF THE TREASURY
DIVISION OF TAXATION
PROPERTY ADMINISTRATION
APPROVED AS A TAX MAP PURSUANT TO THE AUTHORITY OF N.J.S.A. 54:1-15 & 54:50-1
FOR THE DIRECTOR, DIVISION OF TAXATION
C.T.A.
C.T.A.
C.T.A.
DATE: MAY 4 - 2000 SERIAL NO. 789

TAX MAP

TOWNSHIP OF NORTH BRUNSWICK
MIDDLESEX COUNTY, NEW JERSEY
SCALE : 1"= 100' JUNE 1998

RAYMOND E. BORUP JR., P.L.S.
CME ASSOCIATES
3141 BORDENTOWN AVENUE, PARLIN
NEW JERSEY, 08859