REVISED	DESCRIPTION	REV. BY	CHK.
4/2013	BL 143 L448.01 ROW TAKING	R.R.	
4/2004	EXEMPTED TWP OF NB ADDED TO BLKS 143, 144, 145	R.R.	

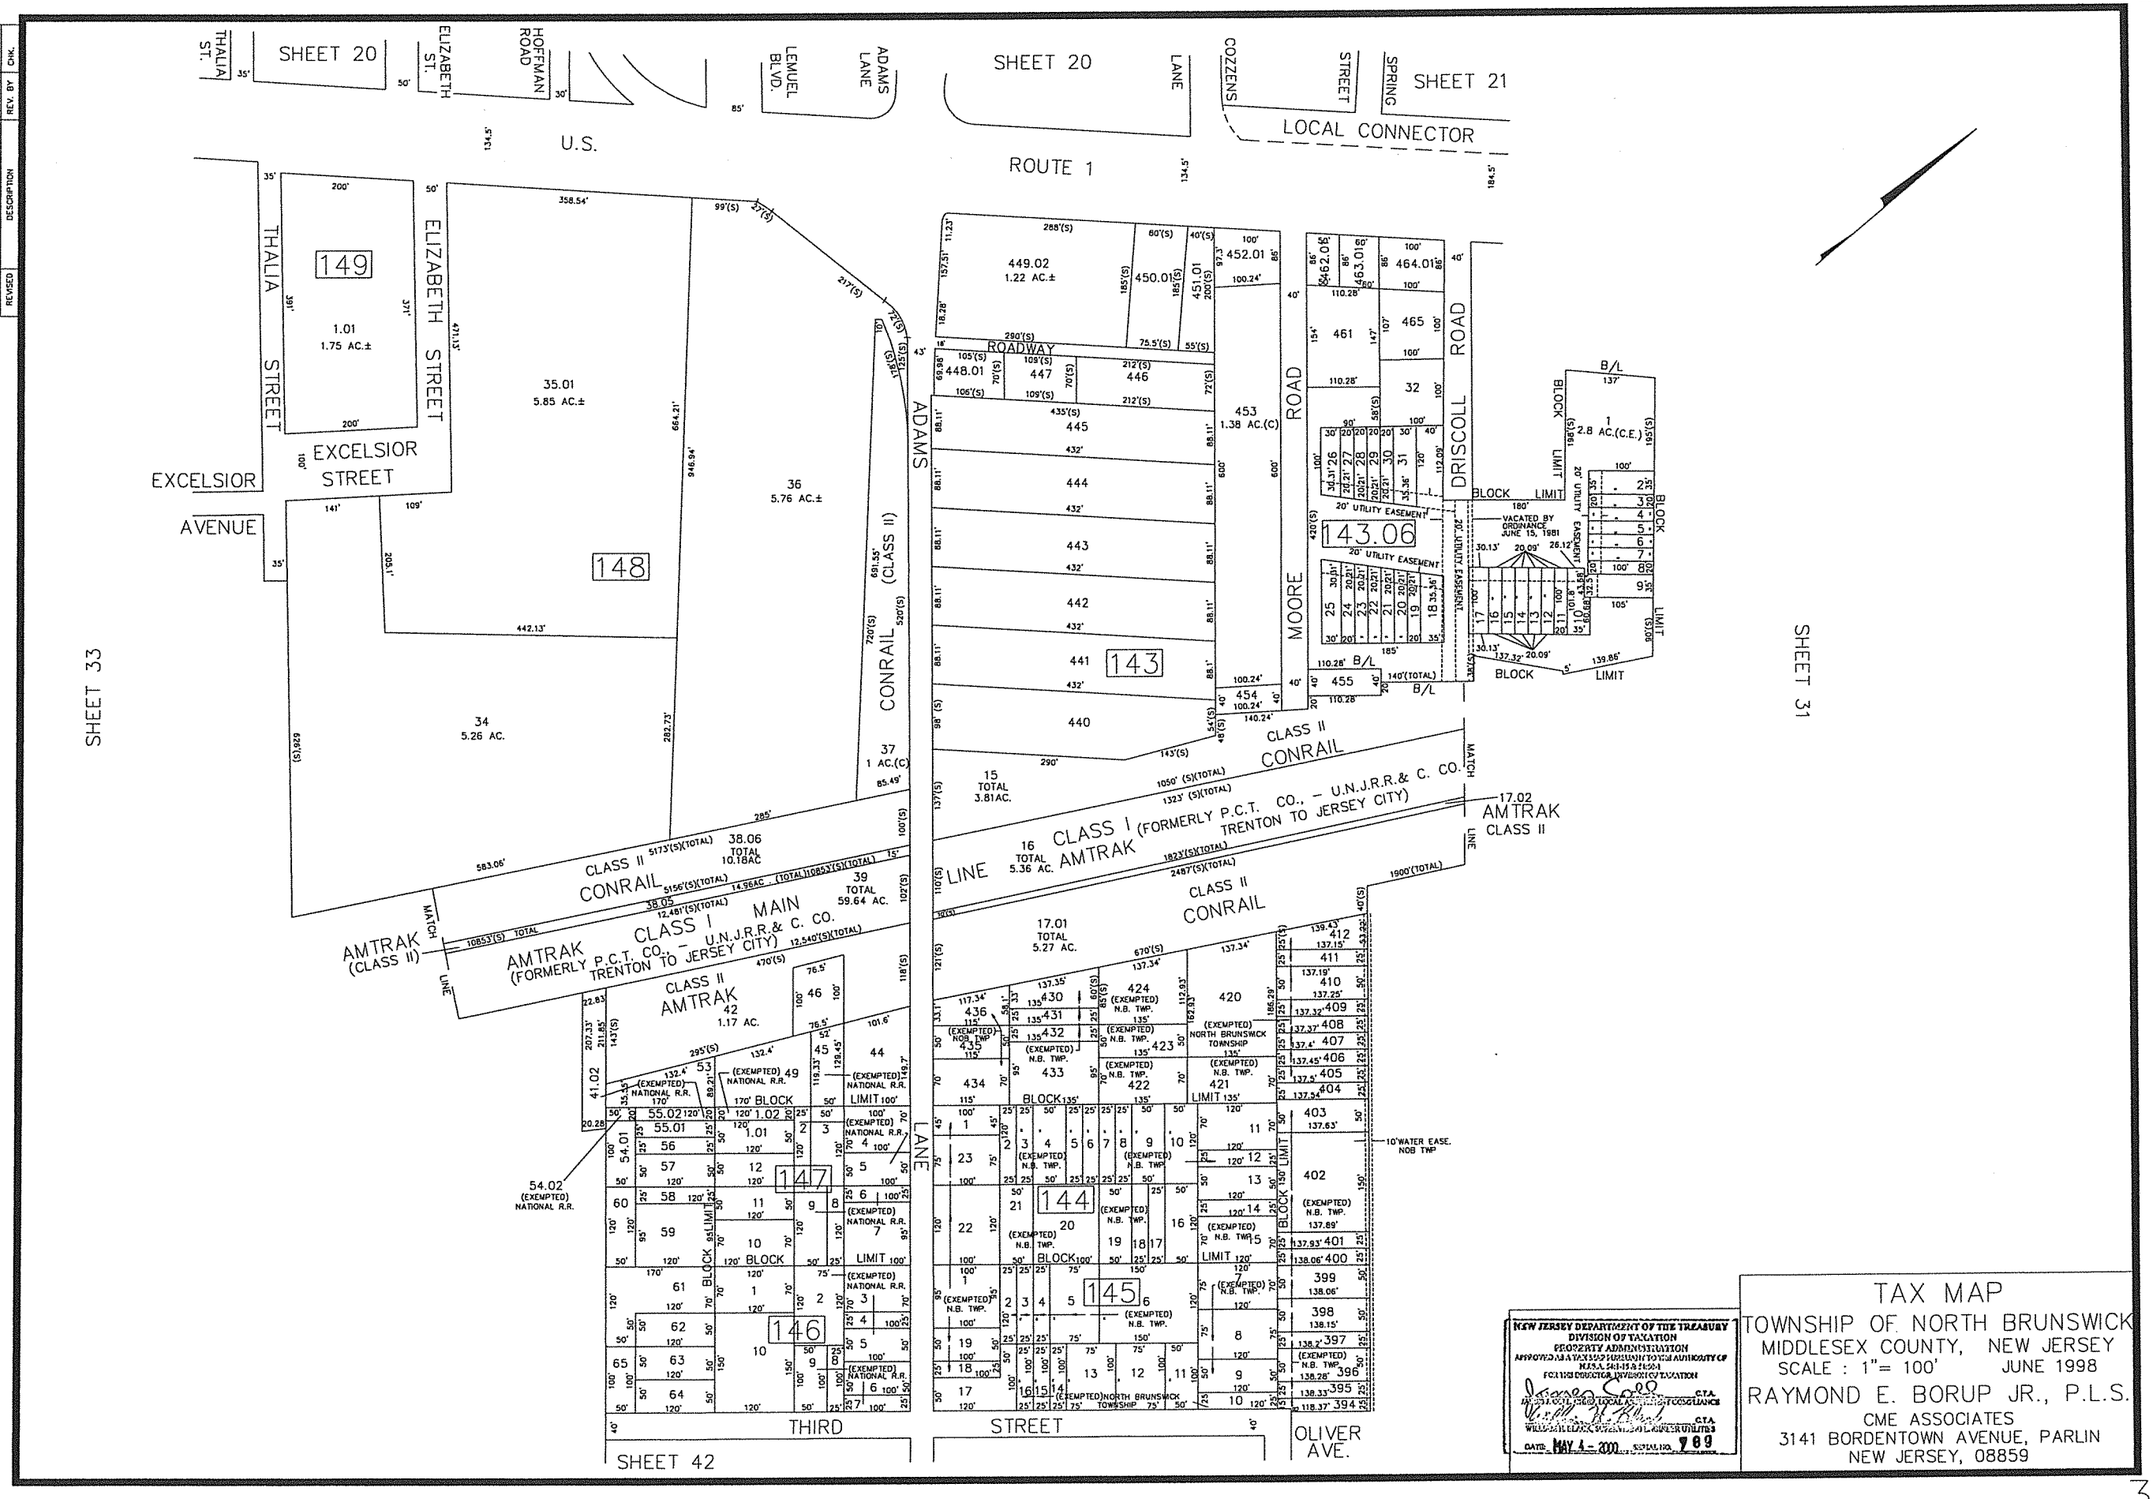

NEW JERSEY DEPARTMENT OF THE TREASURY
DIVISION OF TAXATION
PROPERTY ADMINISTRATION
APPROVED AS A TAX MAP PURSUANT TO THE AUTHORITY OF N.J.S.A. 54:1-35 & 54:5-1
FOR THE DIRECTOR, DIVISION OF TAXATION
C.T.A.
C.T.A.
DATE MAY 4 - 2000 SERIAL NO. 789

TAX MAP

TOWNSHIP OF NORTH BRUNSWICK
MIDDLESEX COUNTY, NEW JERSEY
SCALE : 1"= 100' JUNE 1998

RAYMOND E. BORUP JR., P.L.S.
CME ASSOCIATES
3141 BORDENTOWN AVENUE, PARLIN
NEW JERSEY, 08859