REVISED	DESCRIPTION	REV. BY	CHK.
6/2012	ADJUST RENAISSANCE SUBDIVISIONS	A.G.	
3/2008	BLK 148.13 LOT 1 SUBDIVISION	R.R.	
4/2007	BLK 148.06 LOT 106 & BLK 148.07 LOT 2.180 EXT ADDED	R.R.	
7/2004	RENAISSANCE SEC. 2 & 3 ADDED	R.R.	

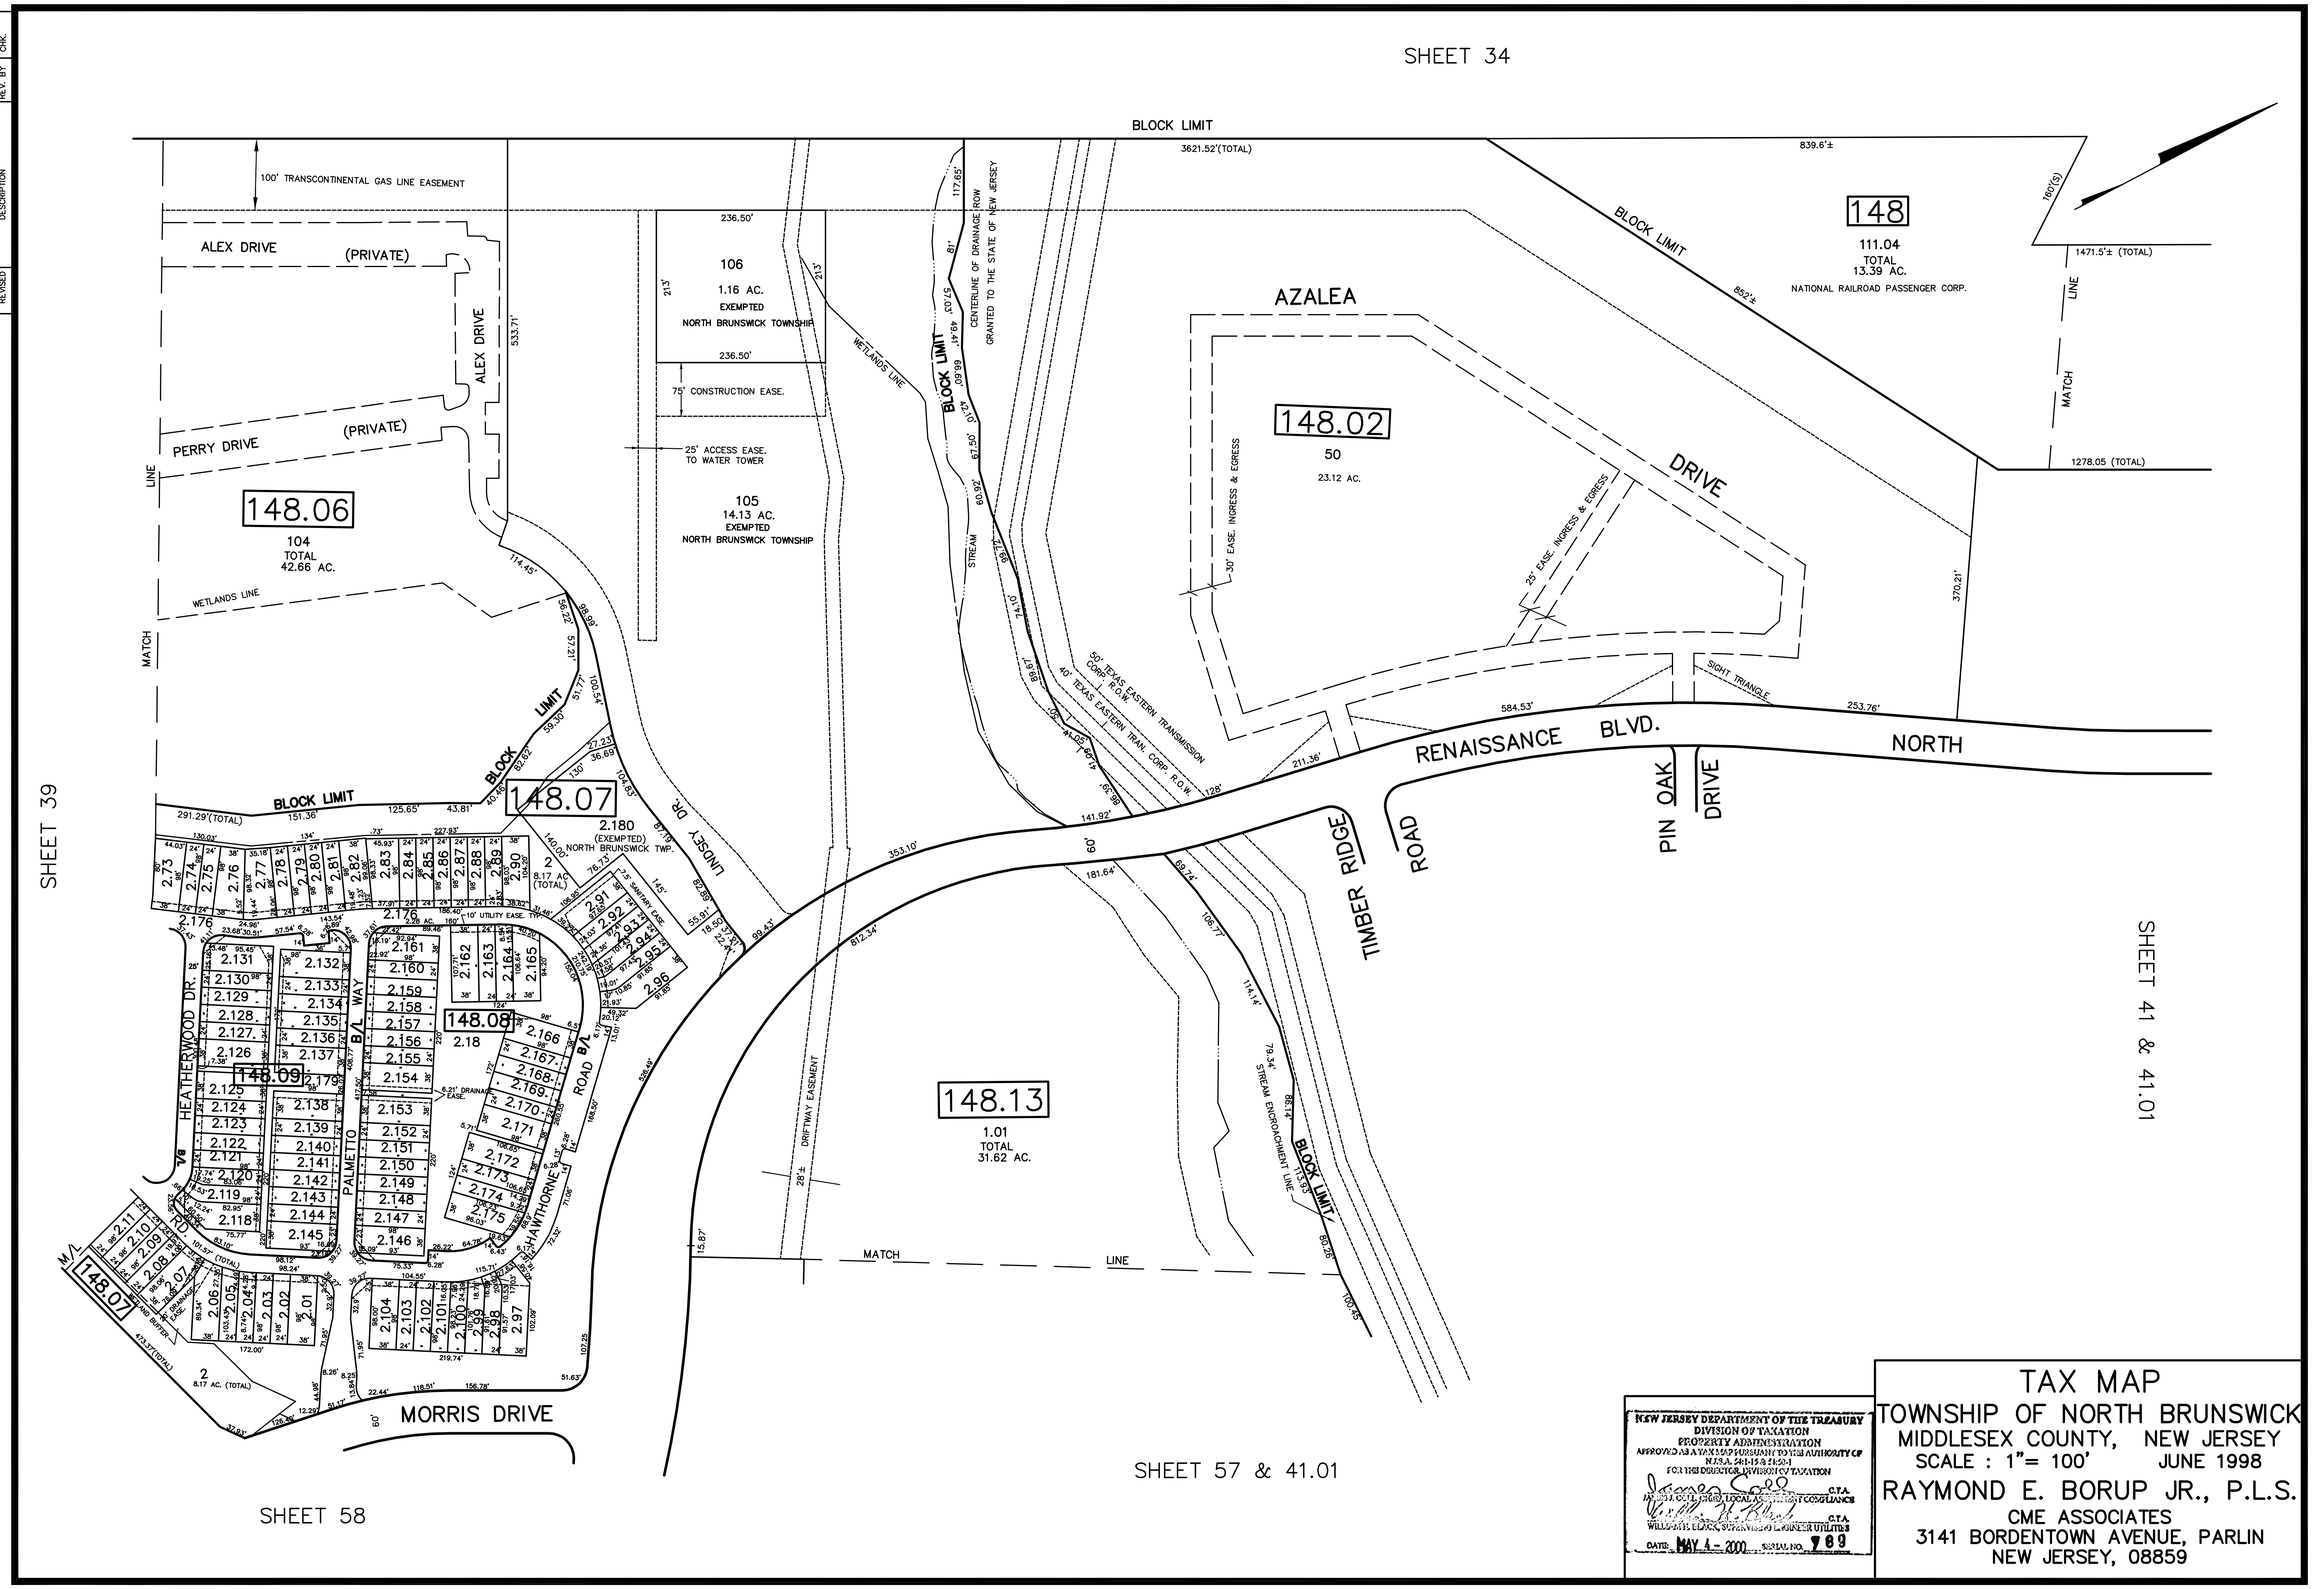

NEW JERSEY DEPARTMENT OF THE TREASURY
DIVISION OF TAXATION
PROPERTY ADMINISTRATION
APPROVED AS A TAX MAP PURSUANT TO THE AUTHORITY OF N.J.S.A. 54:1-15 & 54:50-1
FOR THE DIRECTOR, DIVISION OF TAXATION
C.T.A.
JAMES J. COLL, CHIEF, LOCAL ASSESSMENT COMPLIANCE
C.T.A.
WILLIAM H. BLACK, SUPERVISING ENGINEER UTILITIES
DATE: MAY 4 - 2000 SERIAL NO. 789

TAX MAP
TOWNSHIP OF NORTH BRUNSWICK
MIDDLESEX COUNTY, NEW JERSEY
SCALE : 1"= 100' JUNE 1998

RAYMOND E. BORUP JR., P.L.S.
CME ASSOCIATES
3141 BORDENTOWN AVENUE, PARLIN
NEW JERSEY, 08859