REVISED	DESCRIPTION	REV. BY	CHK.
3/2011	FRONTAGE RD CHG TO CAROLIER LA BLK 259.01,10 UTILITY EASE ADDED	R.R.	
4/2006	BLK 143 LOTS 24, 29 & BLK 245 LOTS 1, 3 & BLK 259.04 LOTS 7.01–9.02 & BLK 259 LOT9.01,10,7.01 AGREE W/ CHG TO D.O.T. PARKING	R.R.	
4/2004		R.R.	

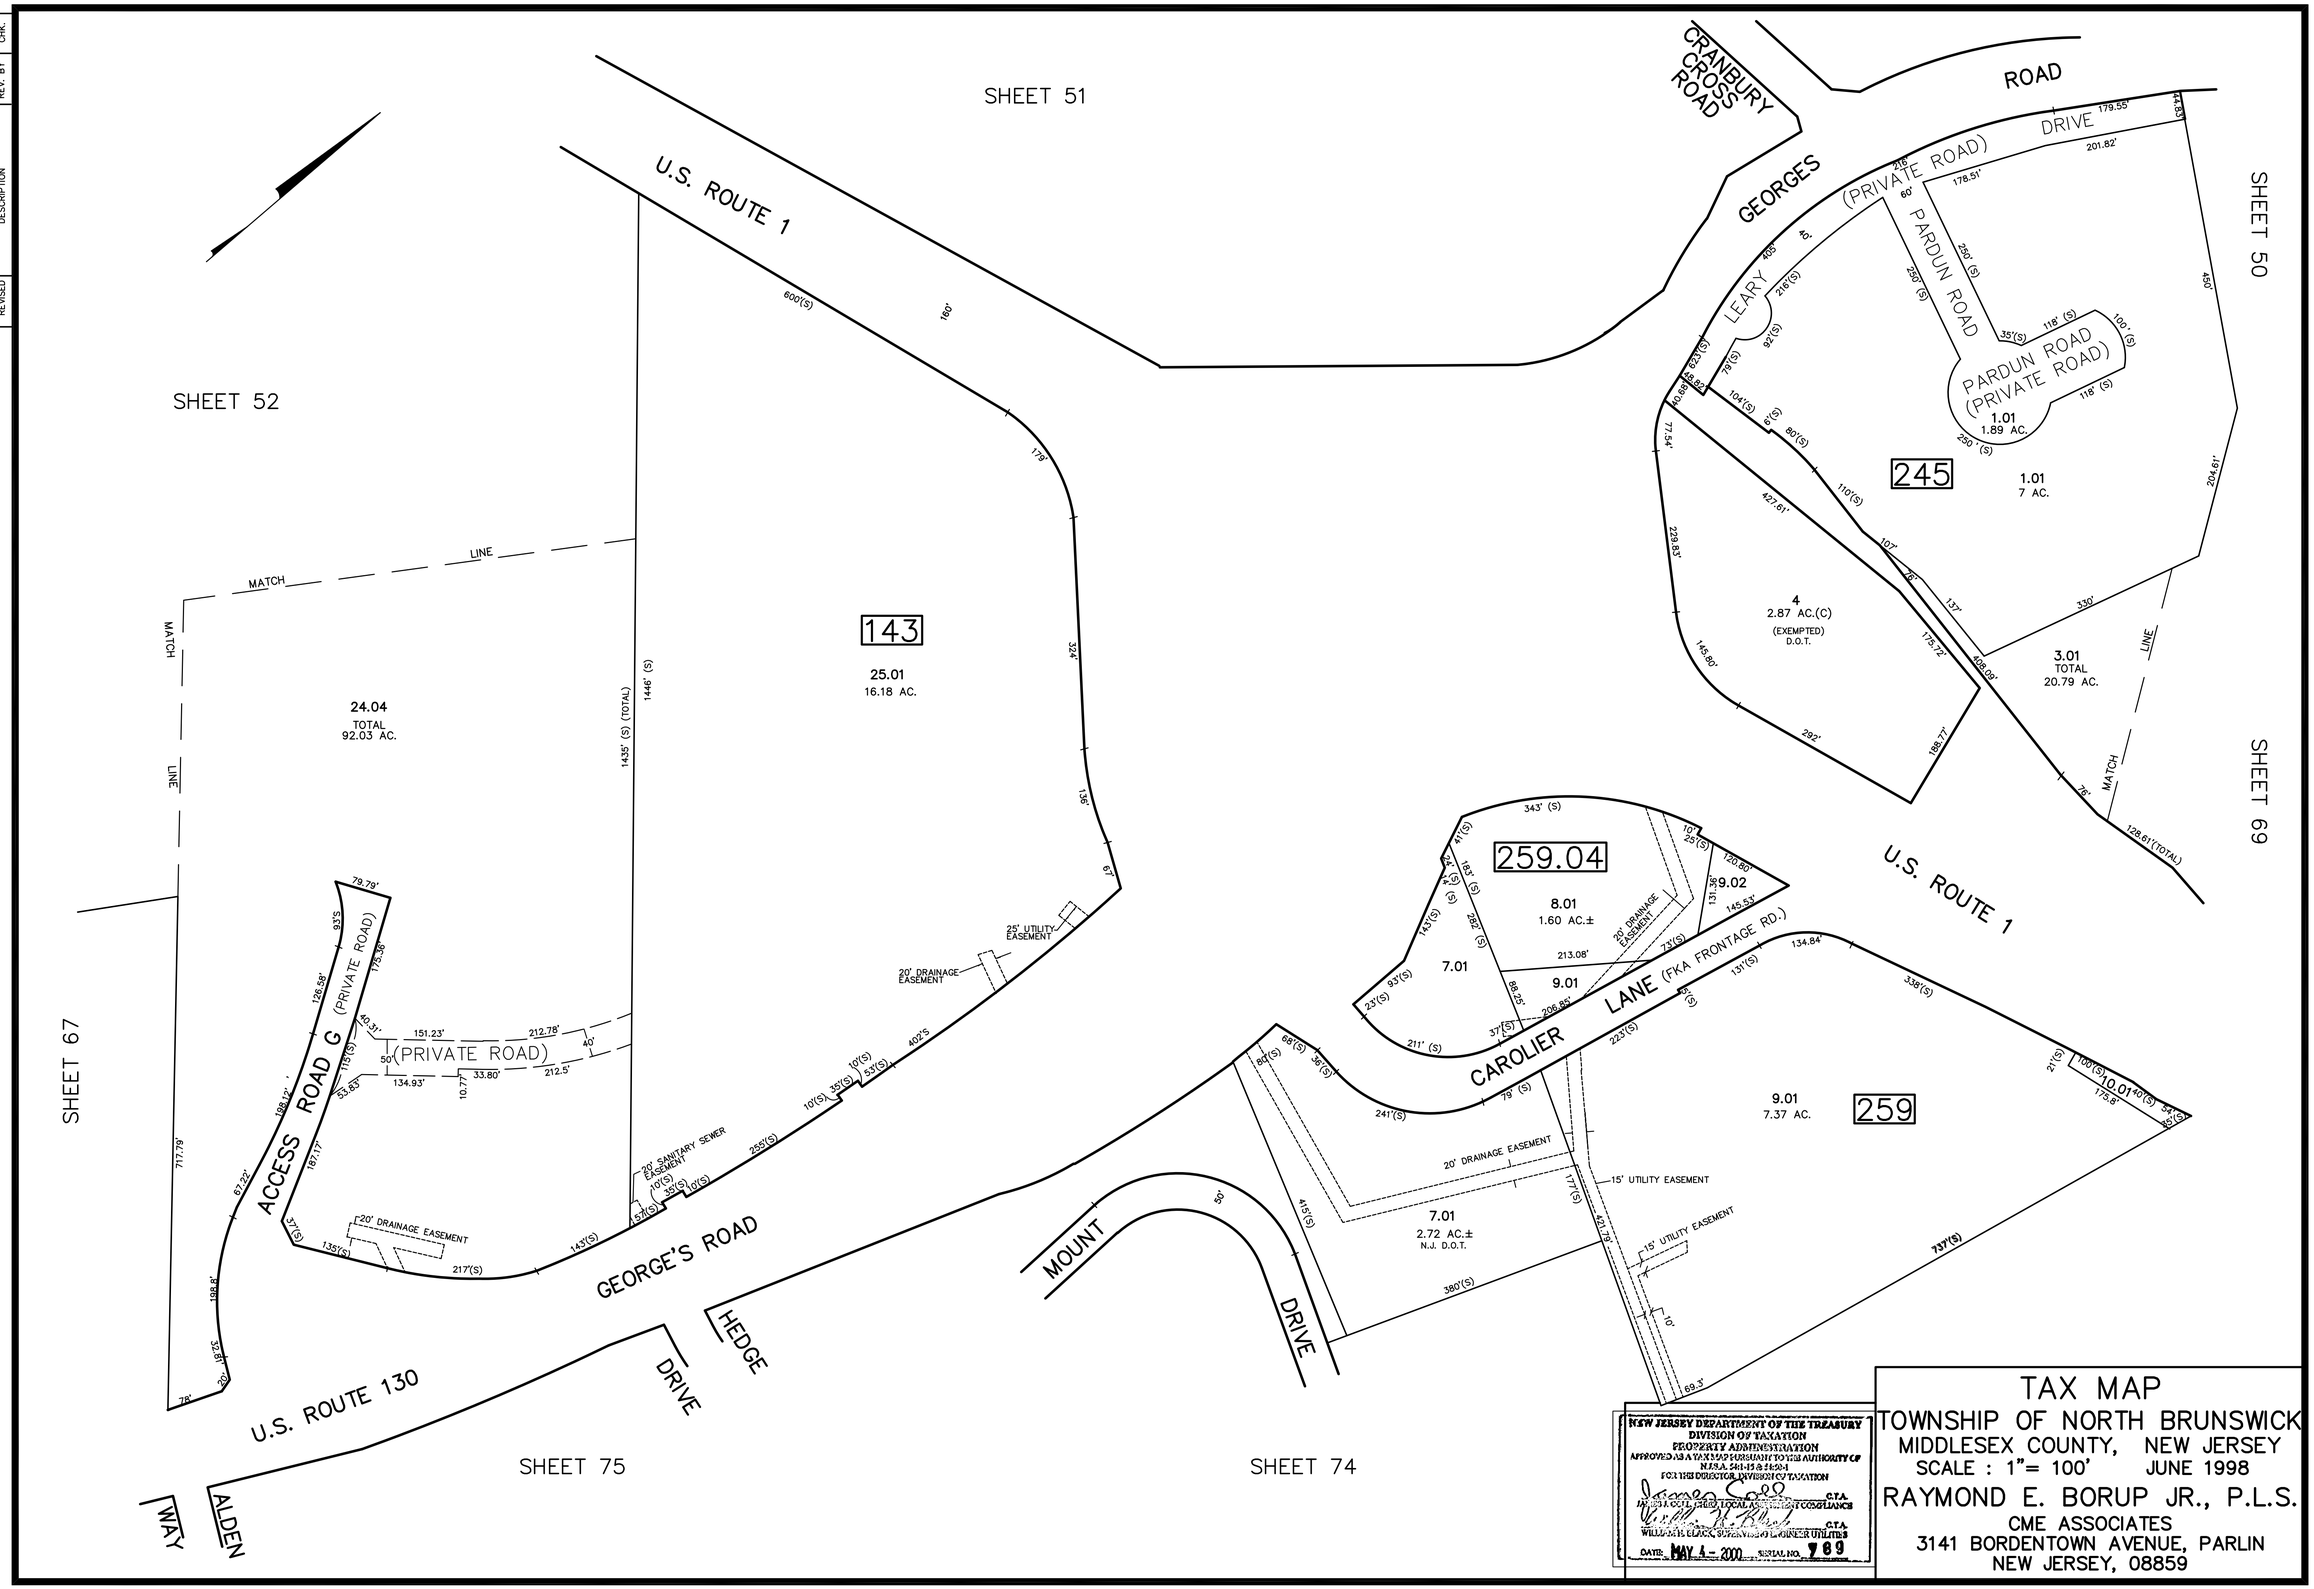

TAX MAP

TOWNSHIP OF NORTH BRUNSWICK
MIDDLESEX COUNTY, NEW JERSEY
SCALE : 1"= 100' JUNE 1998

RAYMOND E. BORUP JR., P.L.S.
CME ASSOCIATES
3141 BORDENTOWN AVENUE, PARLIN
NEW JERSEY, 08859