REVISED	DESCRIPTION	REV. BY	CHK.
5/2010	BL 259 L6.41 CHG L6.21	R.R.	
3/2006	HEDGE DR. CHG TO MOUNT RD.	R.R.	
3/2006	ORD 6-12	R.R.	
6/2004	BLK 259 LOTS 36, 37 SUBDIV	R.R.	
	BLK 259 LOTS 6.33 - 6.38		
	DOT TAKING		

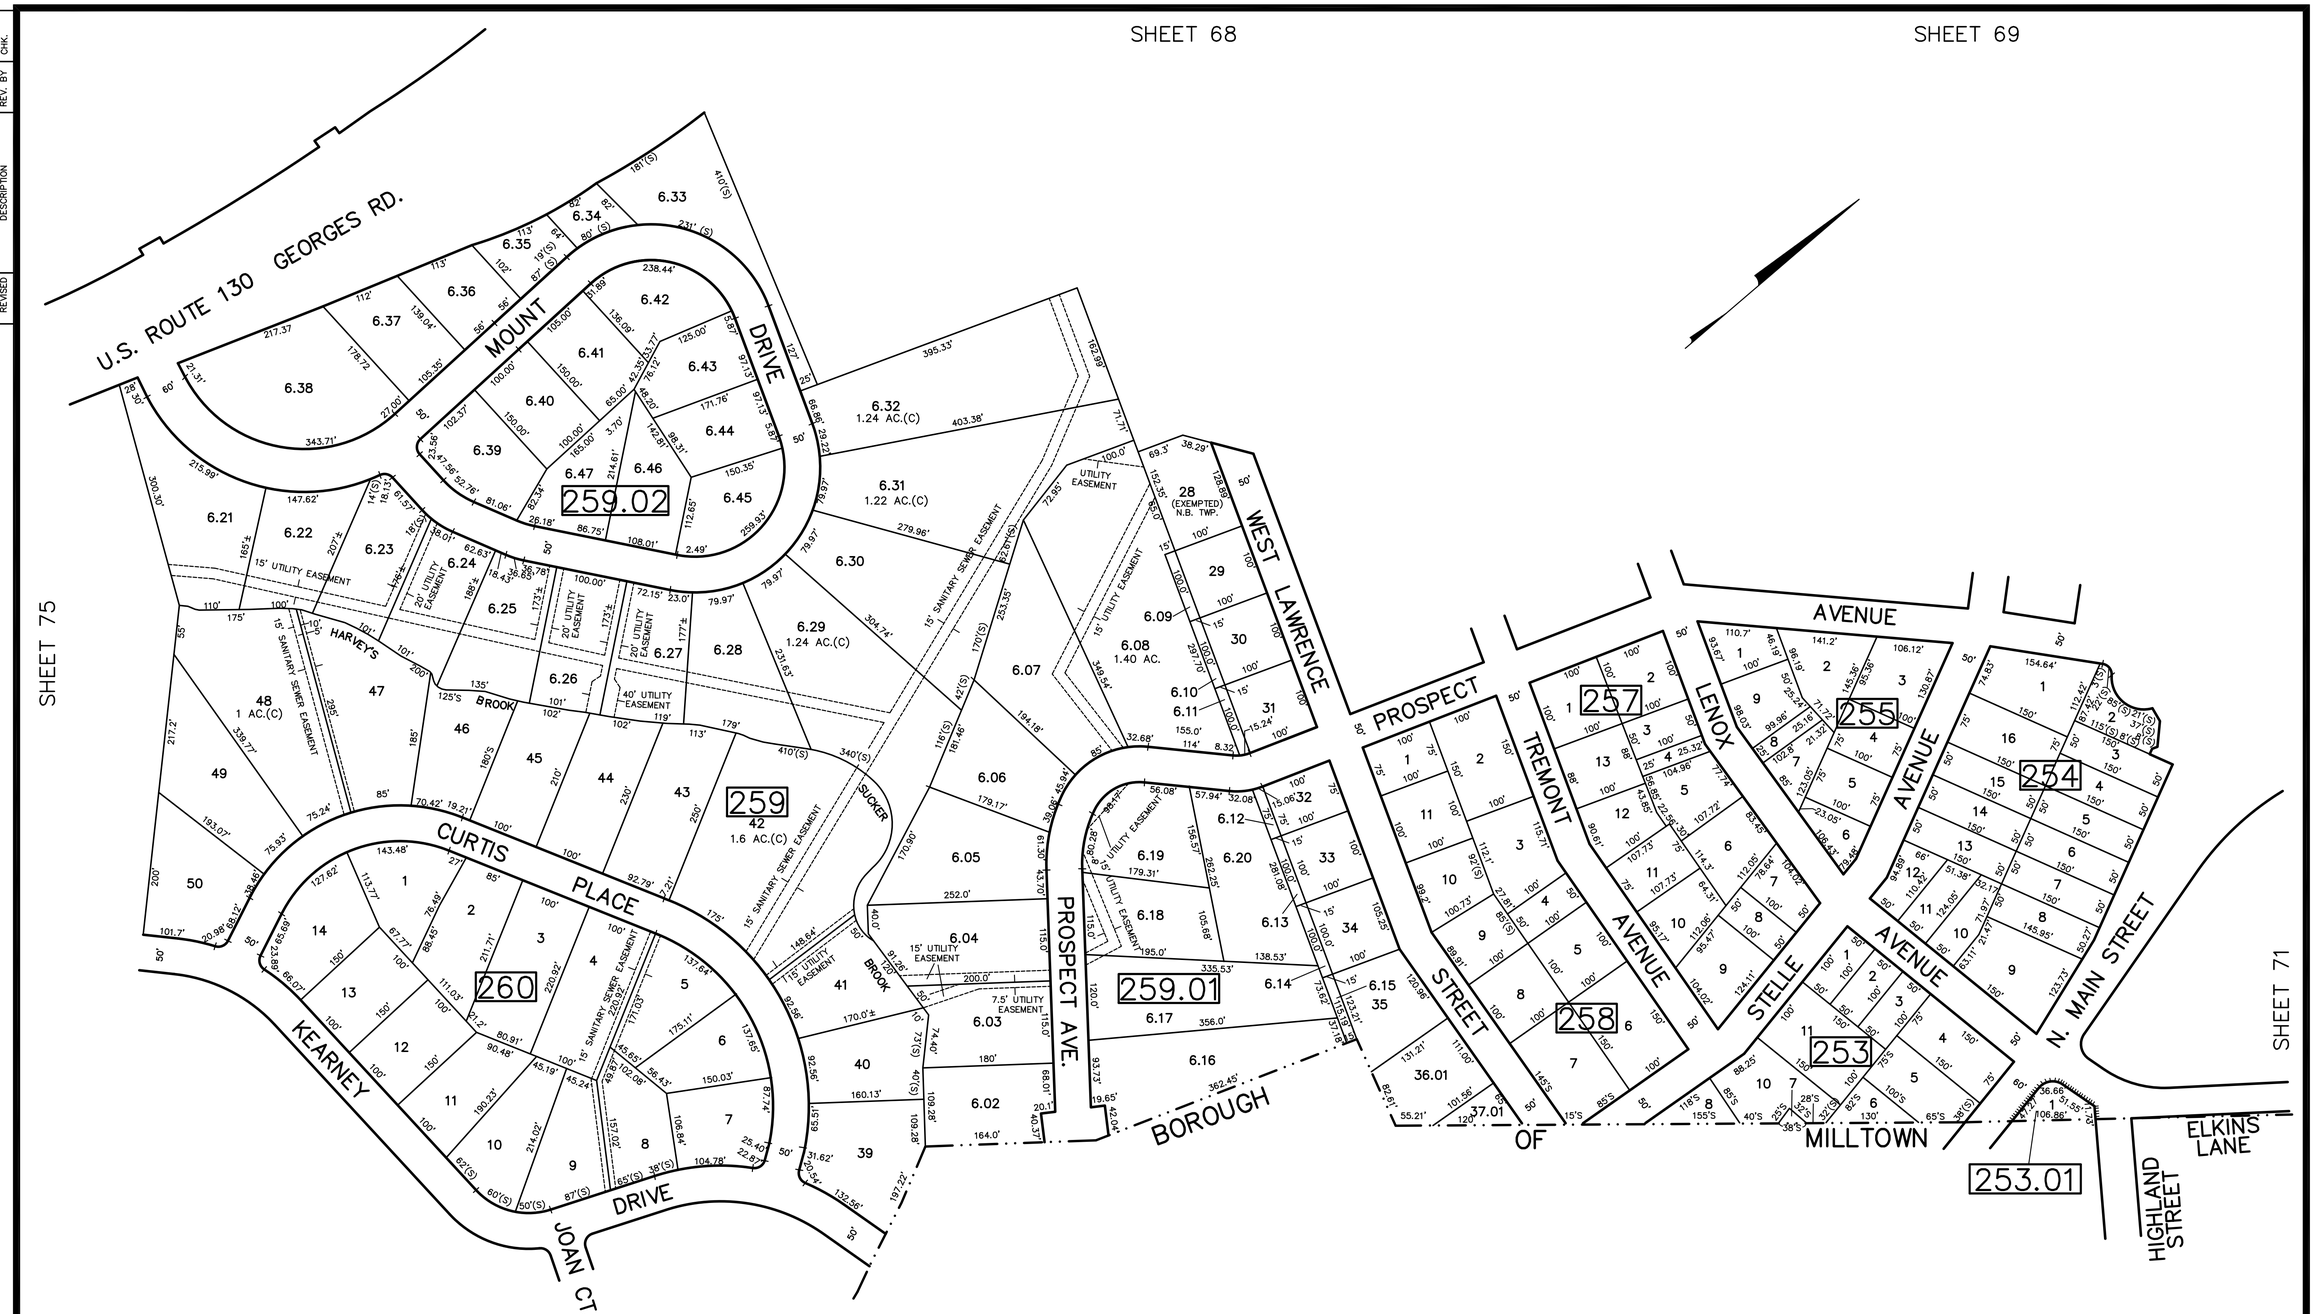

NEW JERSEY DEPARTMENT OF THE TREASURY
DIVISION OF TAXATION
PROPERTY ADMINISTRATION
APPROVED AS A TAX MAP PURSUANT TO THE AUTHORITY OF N.J.S.A. 54:1-15 & 54:50-1
FOR THE DIRECTOR, DIVISION OF TAXATION
C.T.A.
JAMES J. COLLE, CHIEF, LOCAL ASSESSMENT COMPLIANCE
C.T.A.
WILLIAM H. BLACK, SUPERVISING ENGINEER UTILITIES
DATE: MAY 4 - 2000 SERIAL NO. 789

TAX MAP

TOWNSHIP OF NORTH BRUNSWICK
MIDDLESEX COUNTY, NEW JERSEY
SCALE : 1"= 100' JUNE 1998

RAYMOND E. BORUP JR., P.L.S.
CME ASSOCIATES
3141 BORDENTOWN AVENUE, PARLIN
NEW JERSEY, 08859