REVISED	DESCRIPTION	REV. BY	CHK.
2/2016	BLK 224 LB2 PART OF QUARRY LA DEDICATED FOR ROW FRONT OF LOT 84	R.R.	
2/2012	BLK 224 L13.01,13.03 WATER EASE ADDED	R.R.	
4/2004	BLK 224 LOT 84 EASE. ADDED BLK 224 LOT 13 SUBDIVISION	R.R.	

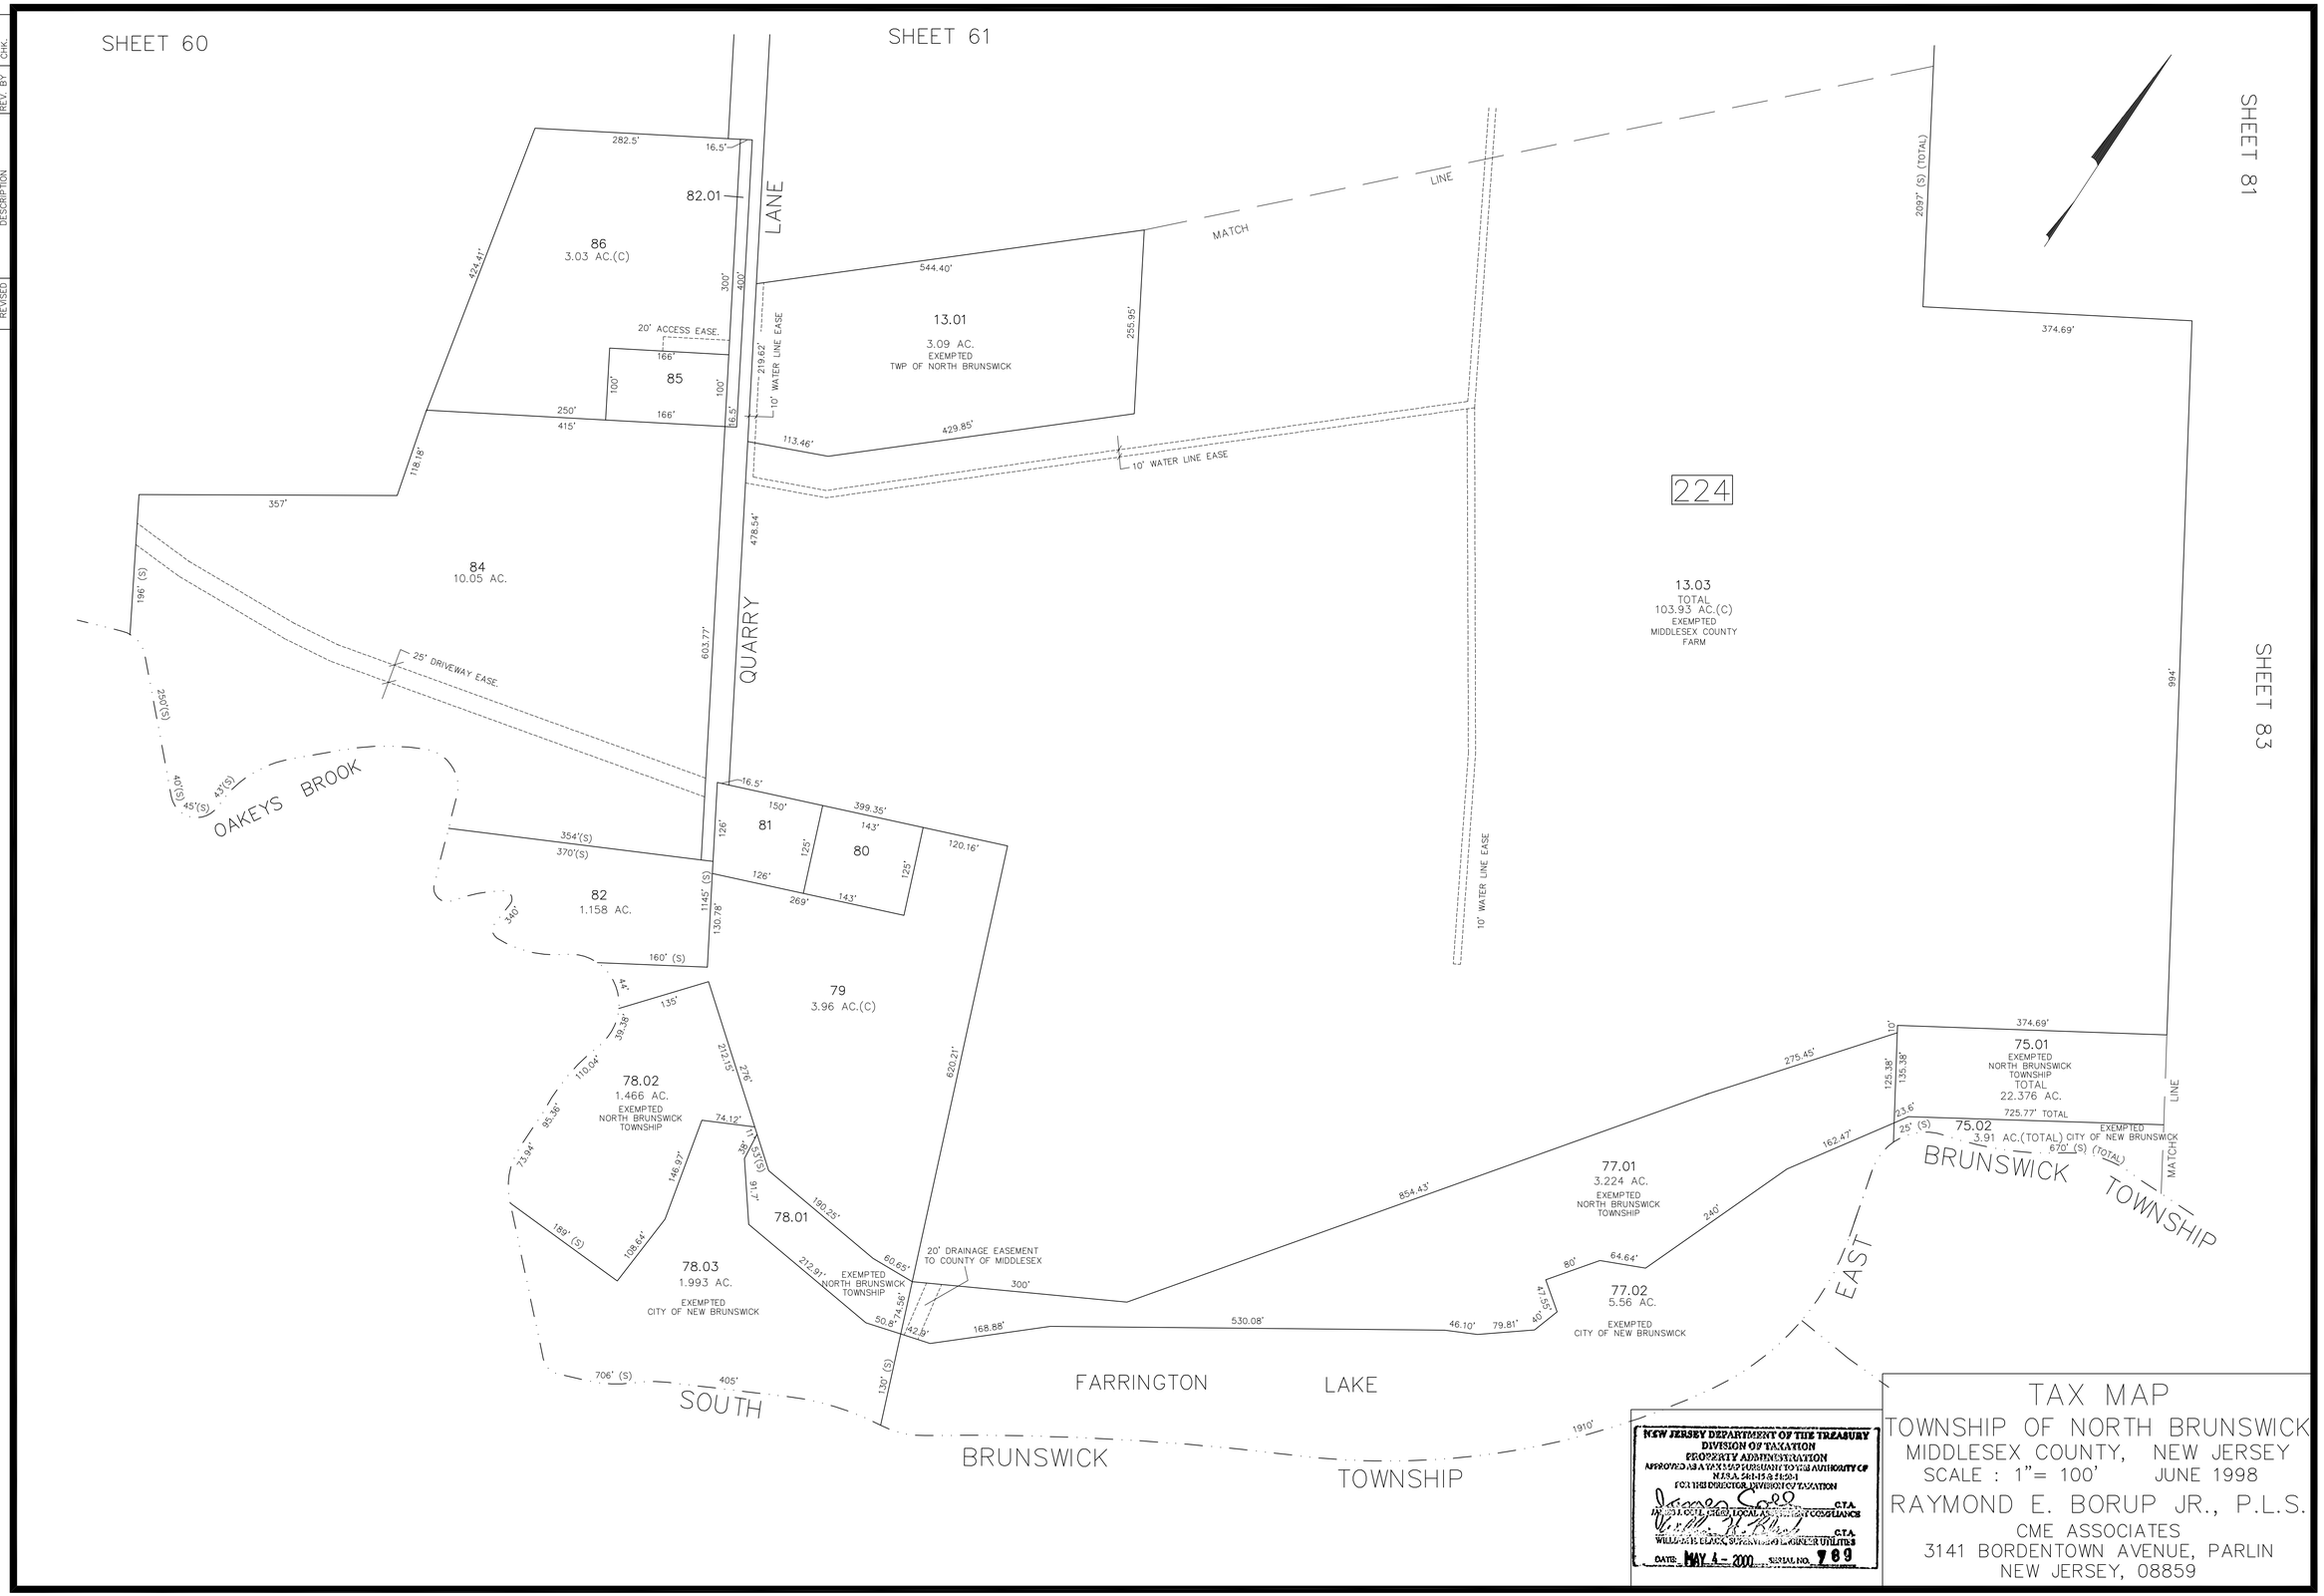

TAX MAP

TOWNSHIP OF NORTH BRUNSWICK
MIDDLESEX COUNTY, NEW JERSEY
SCALE : 1"= 100' JUNE 1998

RAYMOND E. BORUP JR., P.L.S.
CME ASSOCIATES
3141 BORDENTOWN AVENUE, PARLIN
NEW JERSEY, 08859