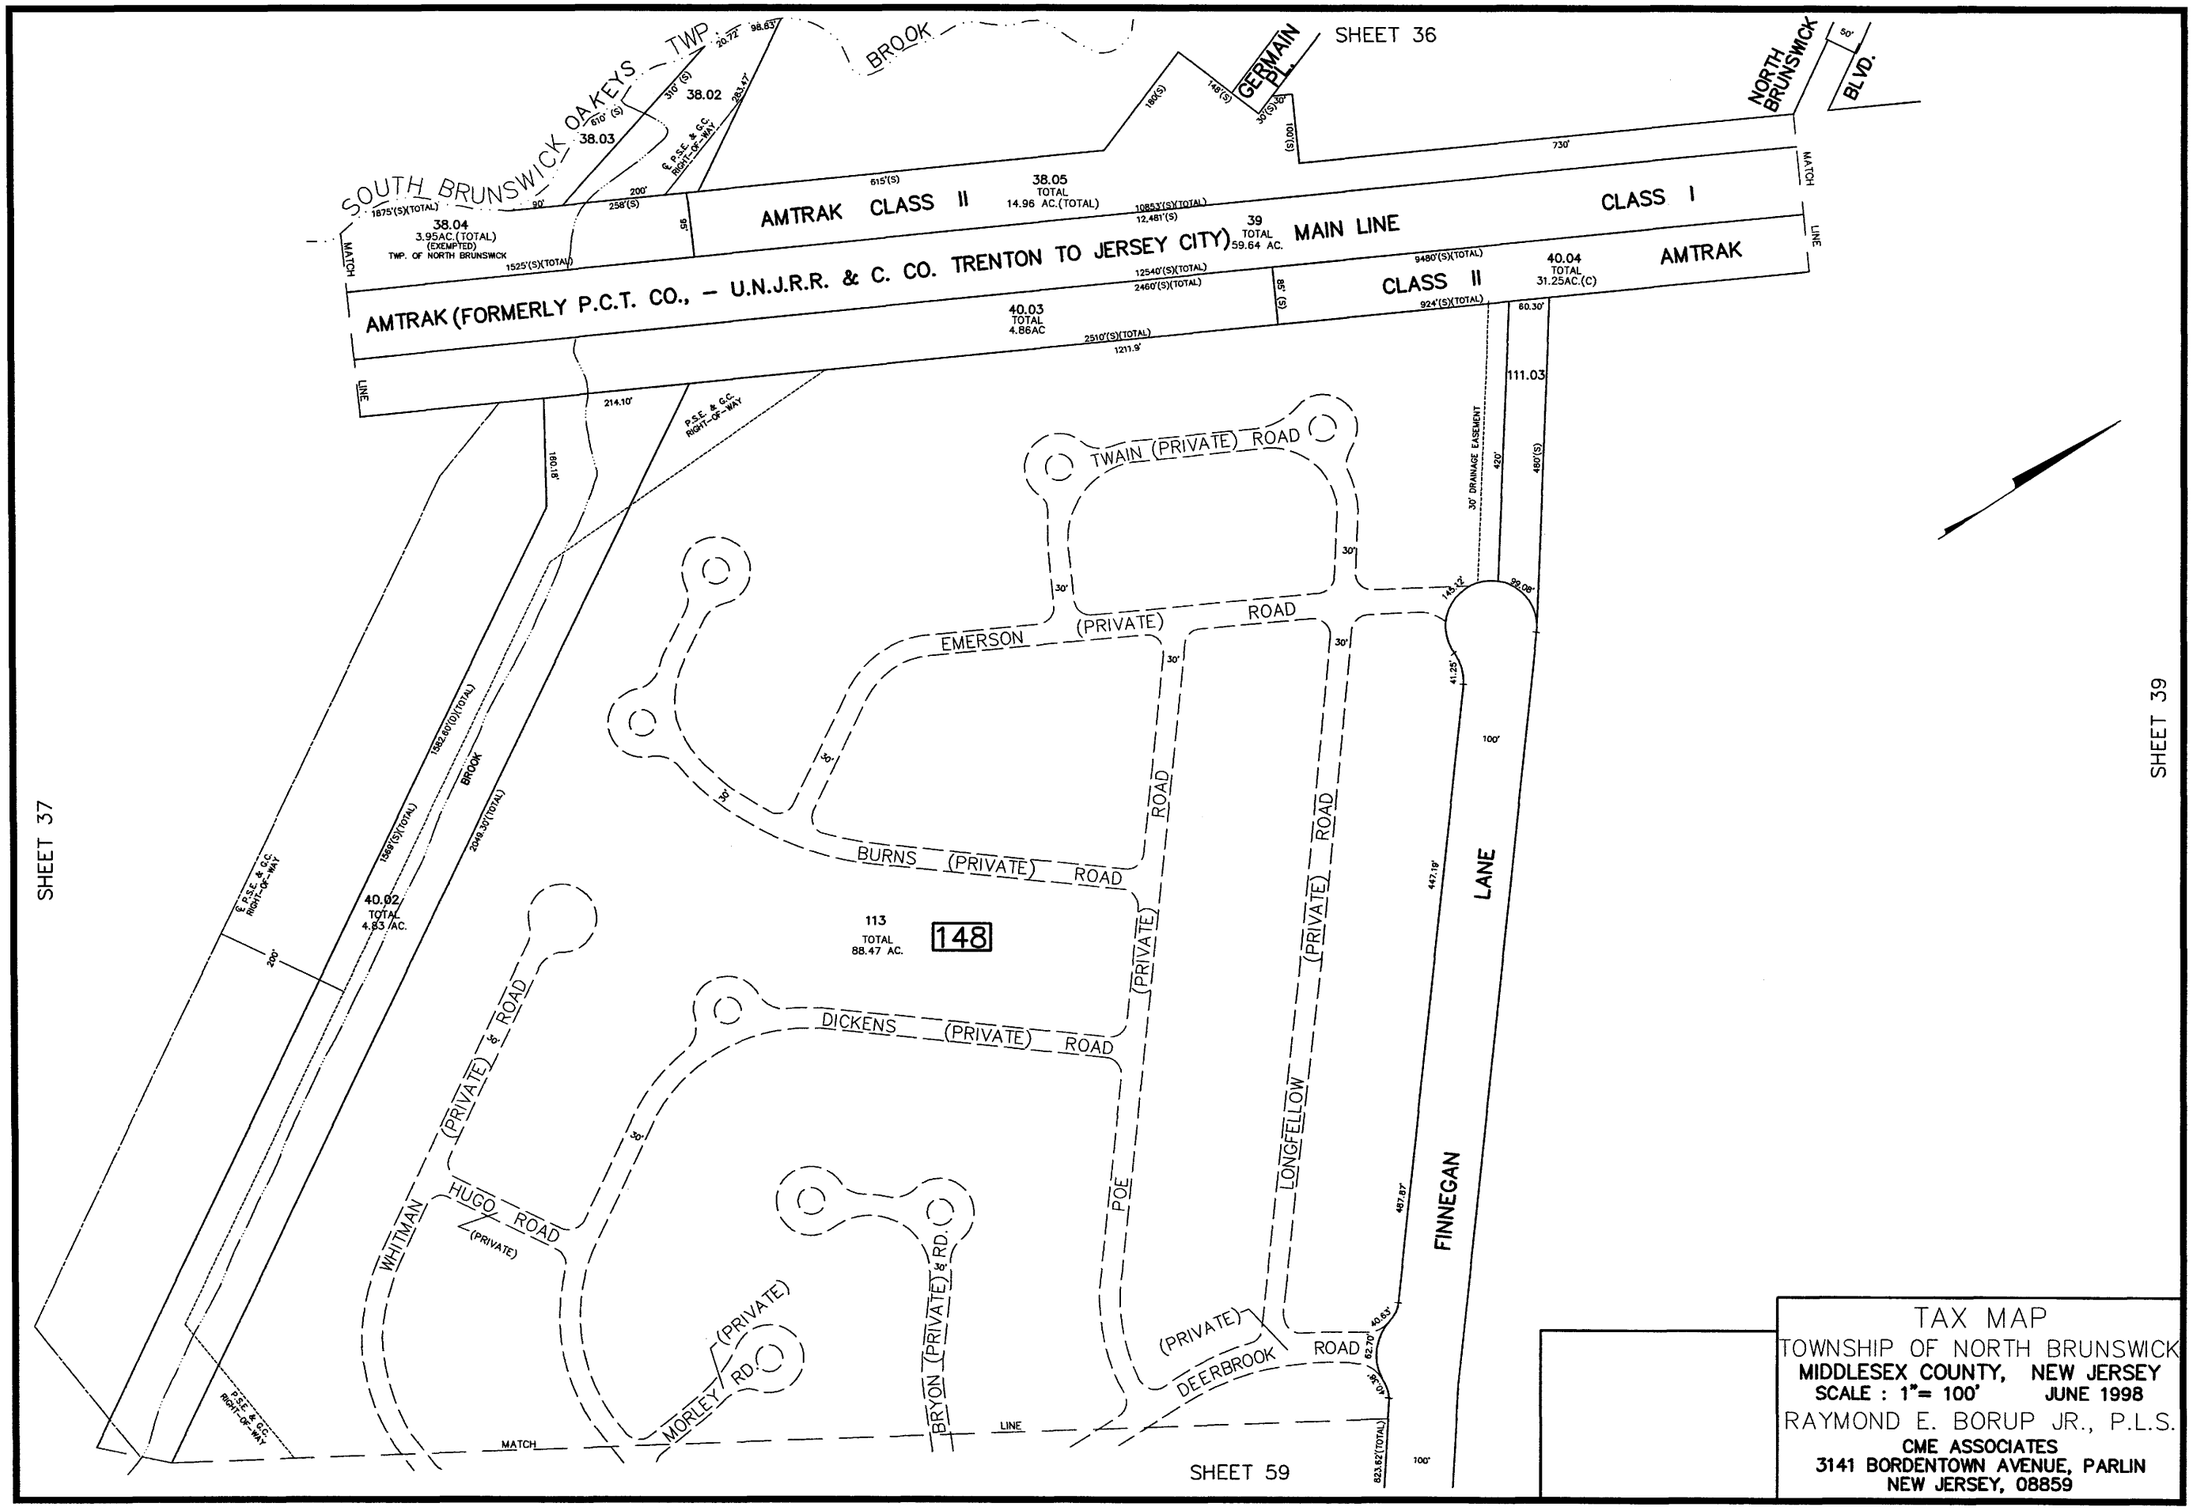
SHEET 36
SOUTH BRUNSWICK OAKEYS TWP.
BROOK
GERMAIN PL.
NORTH BRUNSWICK BLVD.
38.02
38.03
38.04
3.95AC.(TOTAL)
(EXEMPTED)
TWP. OF NORTH BRUNSWICK
AMTRAK CLASS II
38.05
TOTAL
14.96 AC.(TOTAL)
39
TOTAL
59.64 AC.
MAIN LINE
CLASS I
AMTRAK (FORMERLY P.C.T. CO., - U.N.J.R.R. & C. CO. TRENTON TO JERSEY CITY)
40.03
TOTAL
4.86AC
CLASS II
40.04
TOTAL
31.25AC.(C)
AMTRAK
MATCH LINE
P.S.E. & G.C. RIGHT-OF-WAY
TWAIN (PRIVATE) ROAD
EMERSON (PRIVATE) ROAD
BURNS (PRIVATE) ROAD
DICKENS (PRIVATE) ROAD
POE (PRIVATE) ROAD
LONGFELLOW (PRIVATE) ROAD
WHITMAN (PRIVATE) ROAD
HUGO ROAD (PRIVATE)
MORLEY RD. (PRIVATE)
BRYON (PRIVATE) RD.
DEERBROOK ROAD (PRIVATE)
FINNEGAN LANE
30' DRAINAGE EASEMENT
111.03
40.02
TOTAL
4.83 AC.
113
TOTAL
88.47 AC.
148
SHEET 37
SHEET 39
SHEET 59
TAX MAP
TOWNSHIP OF NORTH BRUNSWICK
MIDDLESEX COUNTY, NEW JERSEY
SCALE : 1"= 100' JUNE 1998
RAYMOND E. BORUP JR., P.L.S.
CME ASSOCIATES
3141 BORDENTOWN AVENUE, PARLIN
NEW JERSEY, 08859