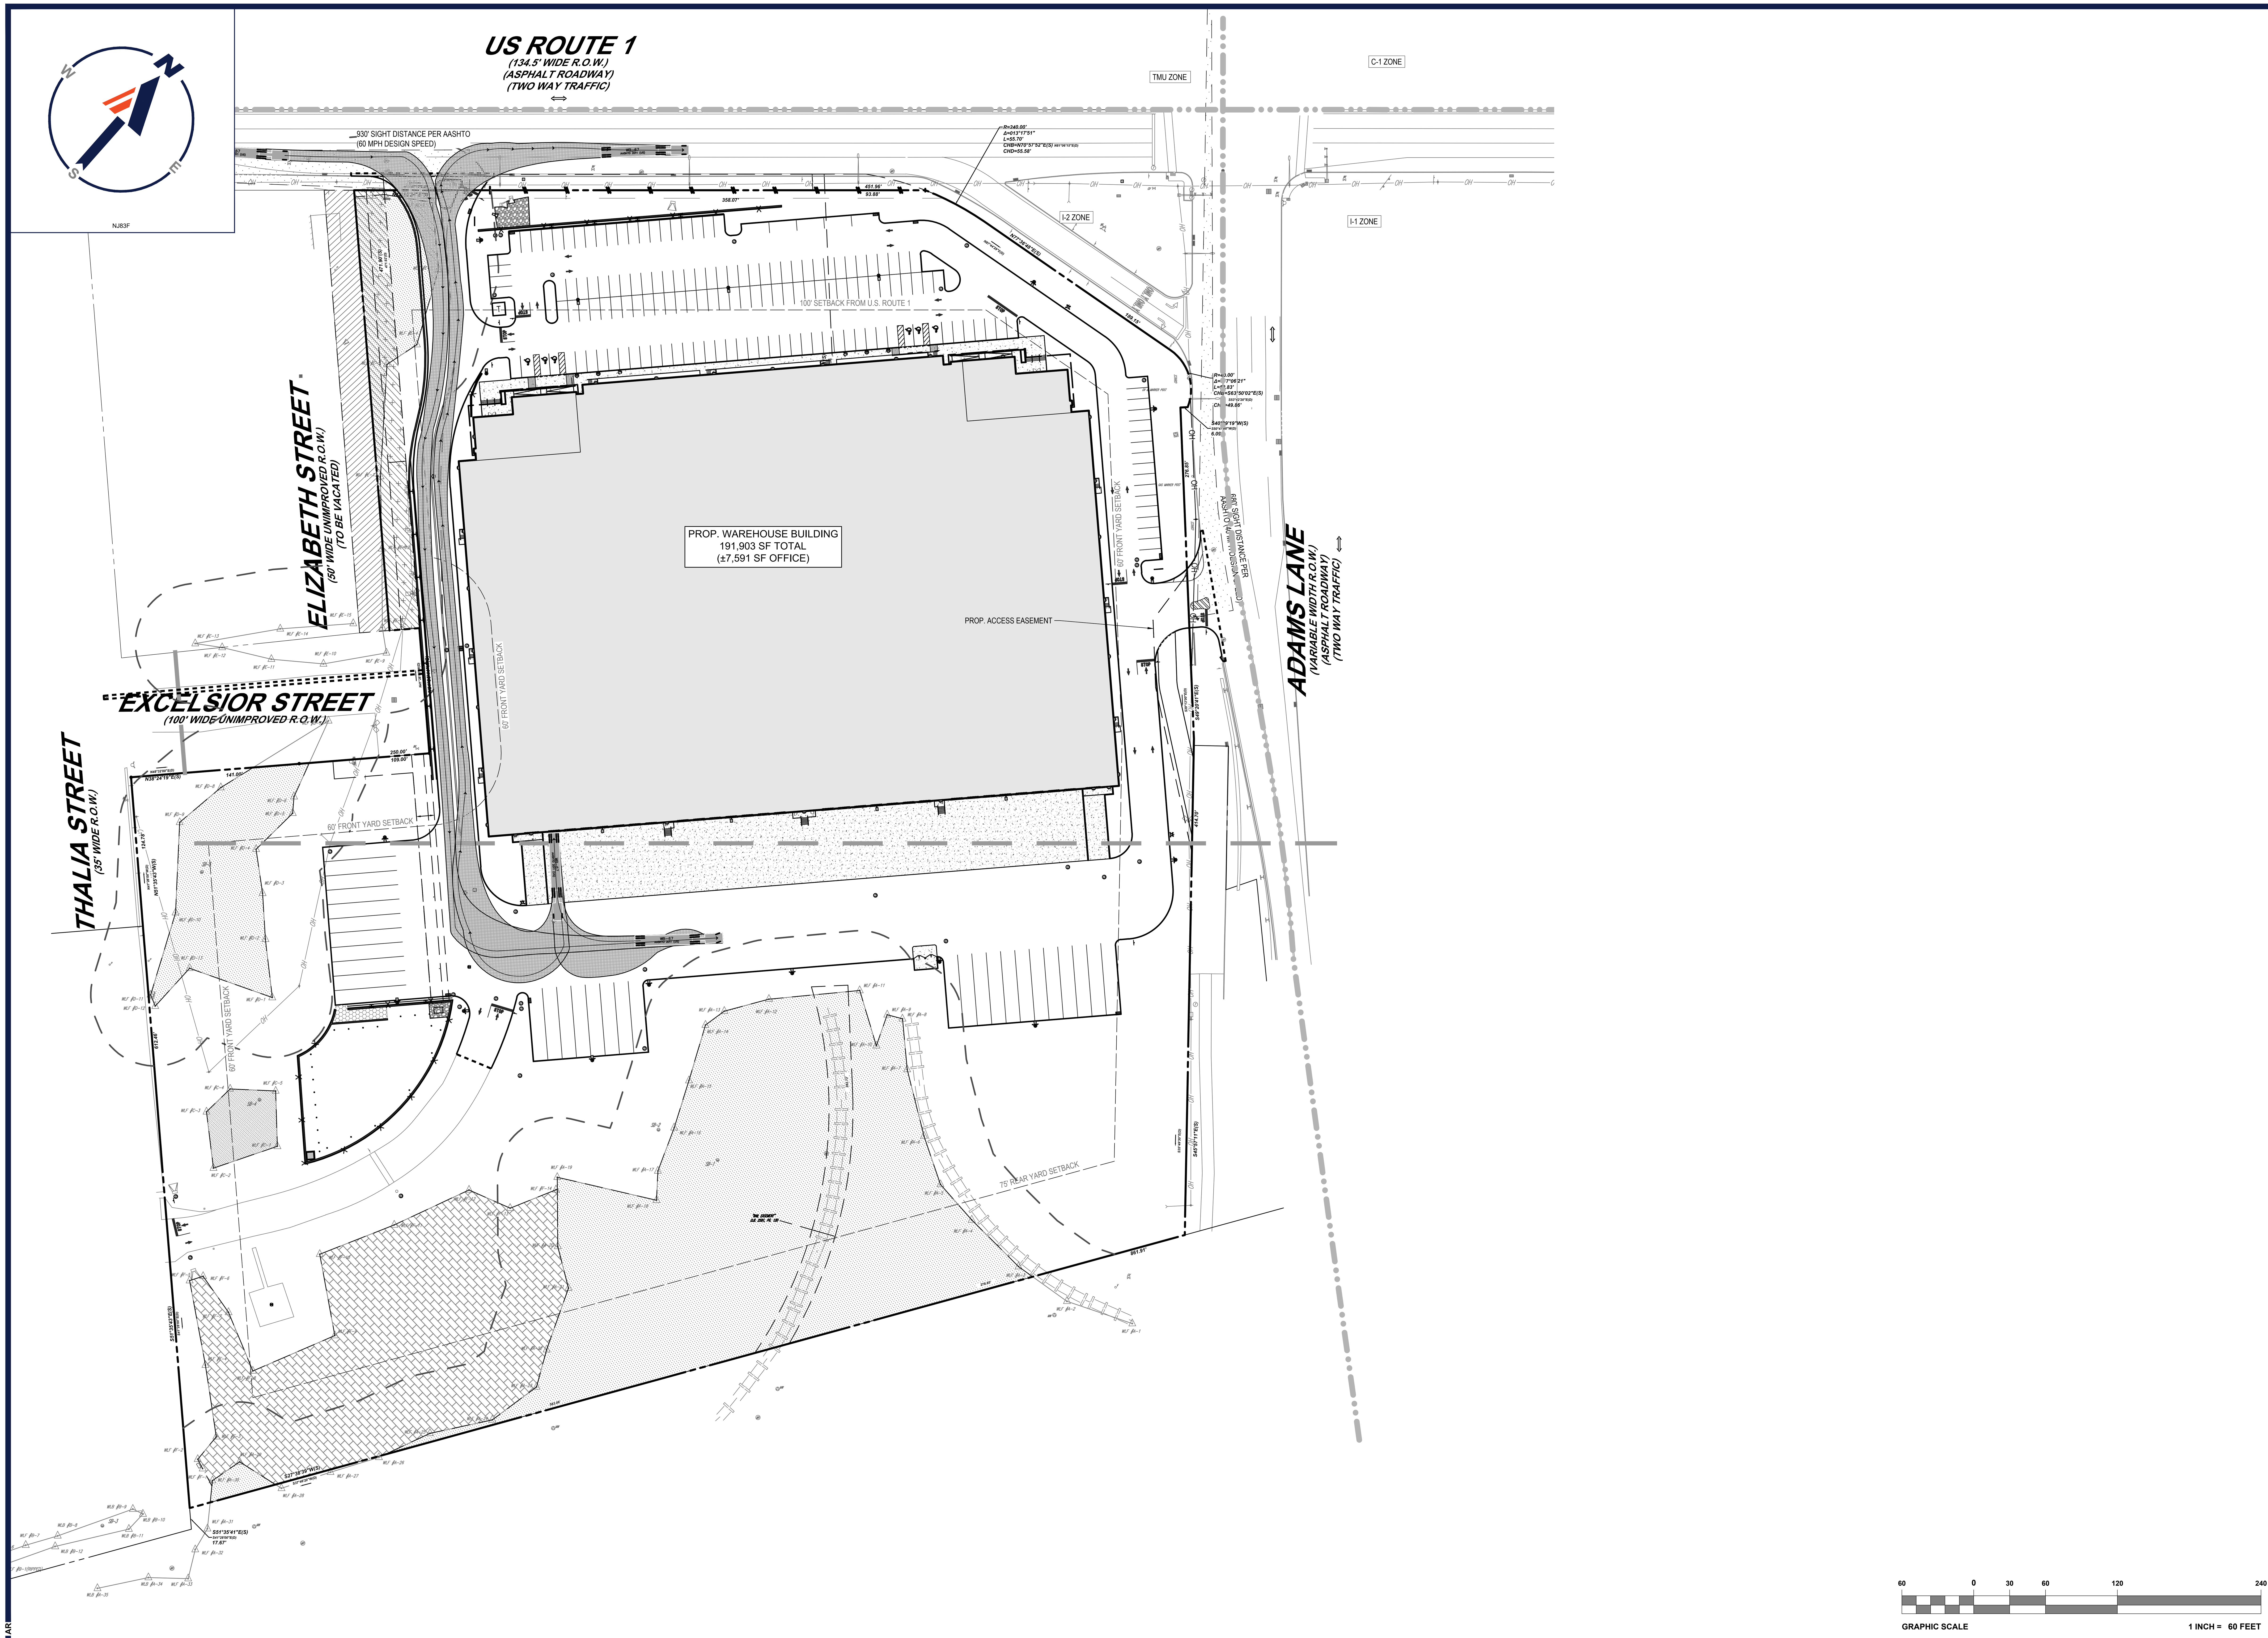

G:\2020\J200616\DRAWINGS\CURRENT EXHIBITS\TRUCK TURNING\J200616-TRK-0A------>LAYOUT: C-01 WB67

AR

BOHLER //

SITE CIVIL AND CONSULTING ENGINEERING
LAND SURVEYING
PROGRAM MANAGEMENT
LANDSCAPE ARCHITECTURE
SUSTAINABLE DESIGN
PERMITTING SERVICES
TRANSPORTATION SERVICES

THE INFORMATION, DESIGN AND CONTENT OF THIS PLAN ARE PROPRIETARY AND SHALL NOT BE COPIED OR USED FOR ANY PURPOSE WITHOUT PRIOR WRITTEN AUTHORIZATION FROM BOHLER. ONLY APPROVED, SIGNED AND SEALED PLANS SHALL BE UTILIZED FOR CONSTRUCTION PURPOSES
© BOHLER

REVISIONS

REV	DATE	COMMENT	DRAWN BY / CHECKED BY

811
Know what's below. Call before you dig.

NEW JERSEY
YOU MUST CALL 811 BEFORE ANY EXCAVATION
WHETHER IT'S ON PRIVATE OR PUBLIC LAND.
1-800-272-1000
www.nj1-call.org

FOR EXHIBIT PURPOSES ONLY

THIS DRAWING IS INTENDED FOR MUNICIPAL AND/OR AGENCY REVIEW AND APPROVAL. IT IS NOT INTENDED AS A CONSTRUCTION DOCUMENT UNLESS INDICATED OTHERWISE.

PROJECT No.:	J200616
DRAWN BY:	APR
CHECKED BY:	BE
DATE:	10/12/2021
CAD I.D.:	J200616-TRK-0A

PROJECT:

PRELIMINARY & FINAL SITE PLAN

FOR

1980 US HWY 1, LLC

PROPOSED
WAREHOUSE FACILITY

1980 US HIGHWAY ROUTE 1
BLOCK 148; LOTS 34, 35.01 & 36
TOWNSHIP OF NORTH BRUNSWICK
MIDDLESEX COUNTY, NEW JERSEY
I-2 ZONE; TAX MAP SHEET #32

BOHLER //
BOHLER ENGINEERING NJ, LLC
30 INDEPENDENCE BLVD., SUITE 200
WARREN, NJ 07059
Phone: (908) 668-8300
Fax: (908) 754-4401
www.BohlerEngineering.com
NJ CERT. OF AUTHORIZATION NO. 24GA28161700 & MH000122

B.A. BOHLER
PROFESSIONAL ENGINEER
NEW JERSEY LICENSE No. 47421
NEW YORK LICENSE No. 088514-1
PENNSYLVANIA LICENSE No. 077366
CONNECTICUT LICENSE No. 26039
DELAWARE LICENSE No. 17111
OHIO LICENSE No. 78297

SHEET TITLE:

TRUCK TURN EXHIBIT (WB-67)

SHEET NUMBER:

C-01

ORG. DATE - 10/12/2021